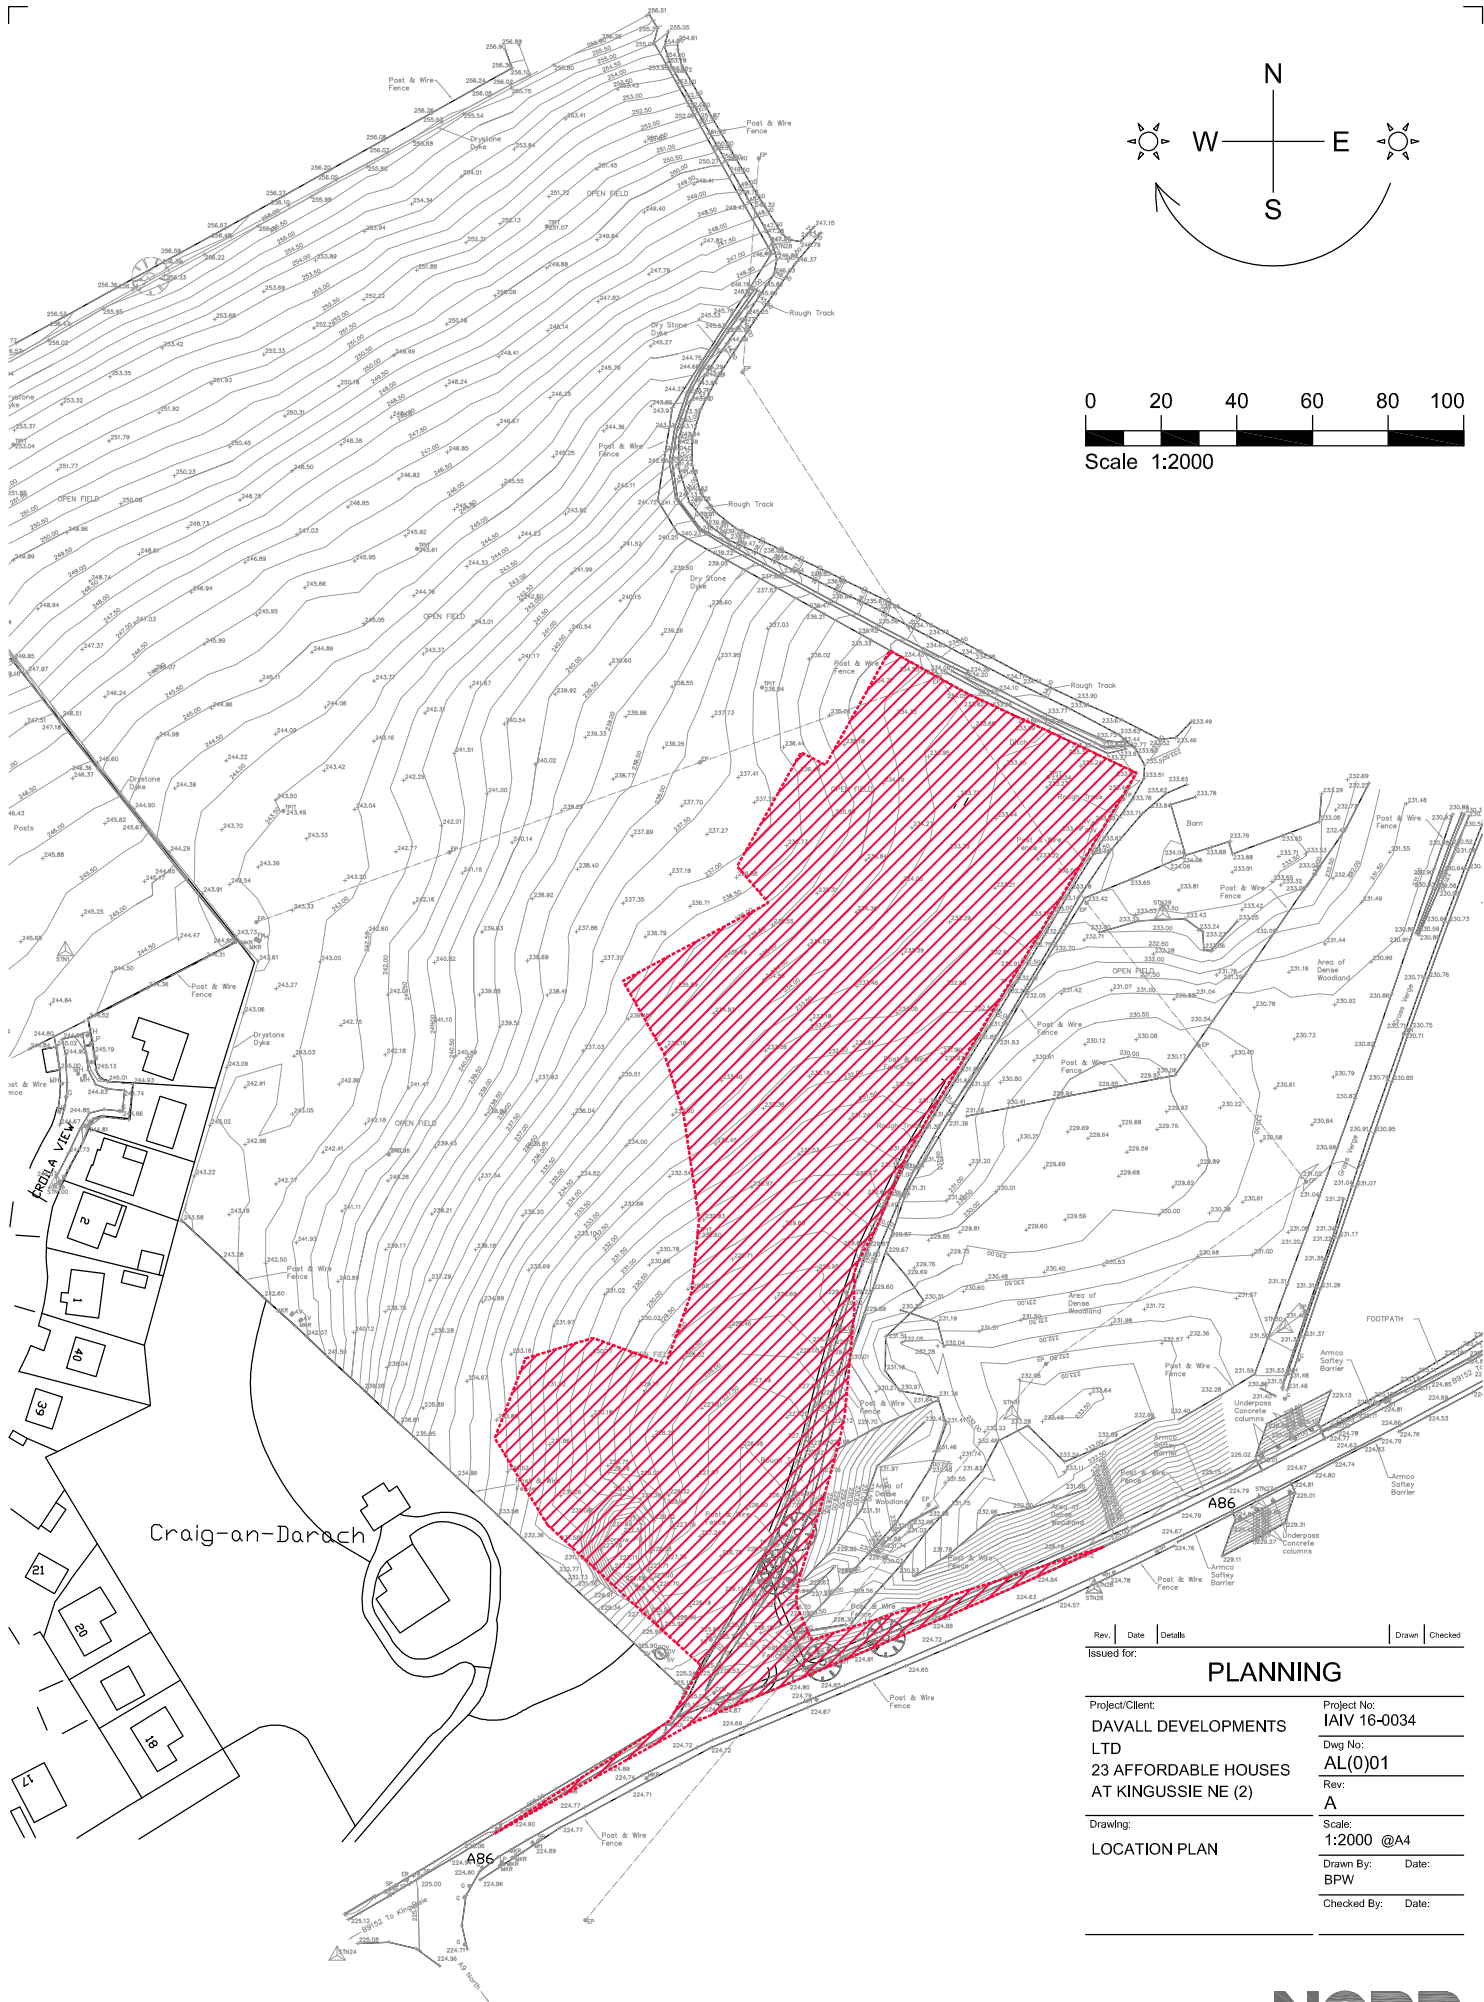


# AGENDA ITEM 5

## APPENDIX 1A

2020/0067/DET

PLANS



 
| Rev.                                     | Date | Details | Drawn        | Checked |
|------------------------------------------|------|---------|--------------|---------|
| Issued for:                              |      |         |              |         |
| PLANNING                                 |      |         |              |         |
| Project/Client:                          |      |         | Project No:  |         |
| DAVALL DEVELOPMENTS LTD                  |      |         | IAIV 16-0034 |         |
| 23 AFFORDABLE HOUSES AT KINGUSSIE NE (2) |      |         | Dwg No:      |         |
| LOCATION PLAN                            |      |         | AL(0)01      |         |
| Drawing:                                 |      |         | Rev:         |         |
| Scale:                                   |      |         | A            |         |
| 1:2000 @A4                               |      |         | Scale:       |         |
| Drawn By:                                |      |         | Date:        |         |
| BPW                                      |      |         | Checked By:  |         |
| Date:                                    |      |         | Date:        |         |

**NORR**


5 Longman Road, Inverness, IV1 1RY  
T: +44 (0)146 372 9307 F: +44 (0)146 322 5284  
www.norr.com

Contractors must work only to figured dimensions which are to be checked on site.  
© NORR CONSULTANTS LIMITED, An Ingentium International Company






1 : 50

 

1 : 50



 1 : 50



1 : 50



1 : 50



This drawing has been prepared solely for the use of DAVALL DEVELOPMENTS LTD and there are no representations of any kind made by NORR Consultants Limited to any party with whom NORR Consultants Limited has not entered into a contract

This drawing must not be used, reproduced or revised without written permission.

This drawing shall not be used for construction purposes until the "CONSTRUCTION" status appears under the Sheet Status.

Constructors must only work to figured dimensions which are to be checked on site. Do not scale from hard copy drawings

Keyplan

North Arrow

Detail Symbol

Detail No. \_\_\_\_\_  
Sheet No. \_\_\_\_\_

**NORR**  
NORR Consultants Limited.  
An Ingenium International Company

5 Longman Road,  
Inverness IV1 1RY  
Scotland, UK  
norr.com

|                                                        |           |
|--------------------------------------------------------|-----------|
| Drawn<br>BW                                            | Date      |
| Checked<br>GD                                          | Date      |
| Scale<br>1 : 50 @ A1                                   |           |
| Client<br>DAVALL DEVELOPMENTS LTD                      |           |
| Project<br>23 AFFORDABLE HOUSES<br>AT KINGUSSIE NE (2) |           |
| Drawing Title<br>HOUSE TYPE A - A                      |           |
| Sheet Status                                           |           |
| Project No.<br>IAIV 16-0034                            |           |
| Drawing No.<br>AL(0)10                                 | Rev.<br>A |



1 : 50



1 : 50



 
1 : 50



1 : 50



1 : 50

[illegible]

|             |               |
|-------------|---------------|
| Keyplan     |               |
| North Arrow | Detail Symbol |


**NORR**

 **NORR Consultants Limited.**


An Ingenium International Company

5 Longman Road,  
Inverness IV1 1RY  
Scotland, UK  
[norr.com](http://norr.com)

|                                                        |           |
|--------------------------------------------------------|-----------|
| Drawn<br>BW                                            | Date      |
| Checked<br>GD                                          | Date      |
| Scale<br>1 : 50 @ A1                                   |           |
| Client<br>DAVALL DEVELOPMENTS LTD                      |           |
| Project<br>23 AFFORDABLE HOUSES<br>AT KINGUSSIE NE (2) |           |
| Drawing Title<br>HOUSE TYPE A - A1                     |           |
| Sheet Status                                           |           |
| Project No.<br>IAIV 16-0034                            |           |
| Drawing No.<br>AL(0)11                                 | Rev.<br>A |



1 : 50

 

1 : 50



1 : 50



1 : 50



1 : 50



This drawing has been prepared solely for the use of DAVALL DEVELOPMENTS LTD and there are no representations of any kind made by NORR Consultants Limited to any party with whom NORR Consultants Limited has not entered into a contract

This drawing must not be used, reproduced or revised without written permission.

This drawing shall not be used for construction purposes until the "CONSTRUCTION" status appears under the Sheet Status.

Constructors must only work to figured dimensions which are to be checked on site. Do not scale from hard copy drawings

Keyplan

North Arrow






|               |
|---------------|
| Detail Symbol |
|---------------|

Detail No. \_\_\_\_\_  
Sheet No. \_\_\_\_\_

**NORR**  
NORR Consultants Limited.  
An Ingenium International Company

5 Longman Road,  
Inverness IV1 1RY  
Scotland, UK  
norr.com

|                                                        |           |
|--------------------------------------------------------|-----------|
| Drawn<br>BW                                            | Date      |
| Checked<br>GD                                          | Date      |
| Scale<br>1 : 50 @ A1                                   |           |
| Client<br>DAVALL DEVELOPMENTS LTD                      |           |
| Project<br>23 AFFORDABLE HOUSES<br>AT KINGUSSIE NE (2) |           |
| Drawing Title<br>HOUSE TYPE B1 - B1                    |           |
| Sheet Status                                           |           |
| Project No.<br>IAIV 16-0034                            |           |
| Drawing No.<br>AL(0)12                                 | Rev.<br>A |

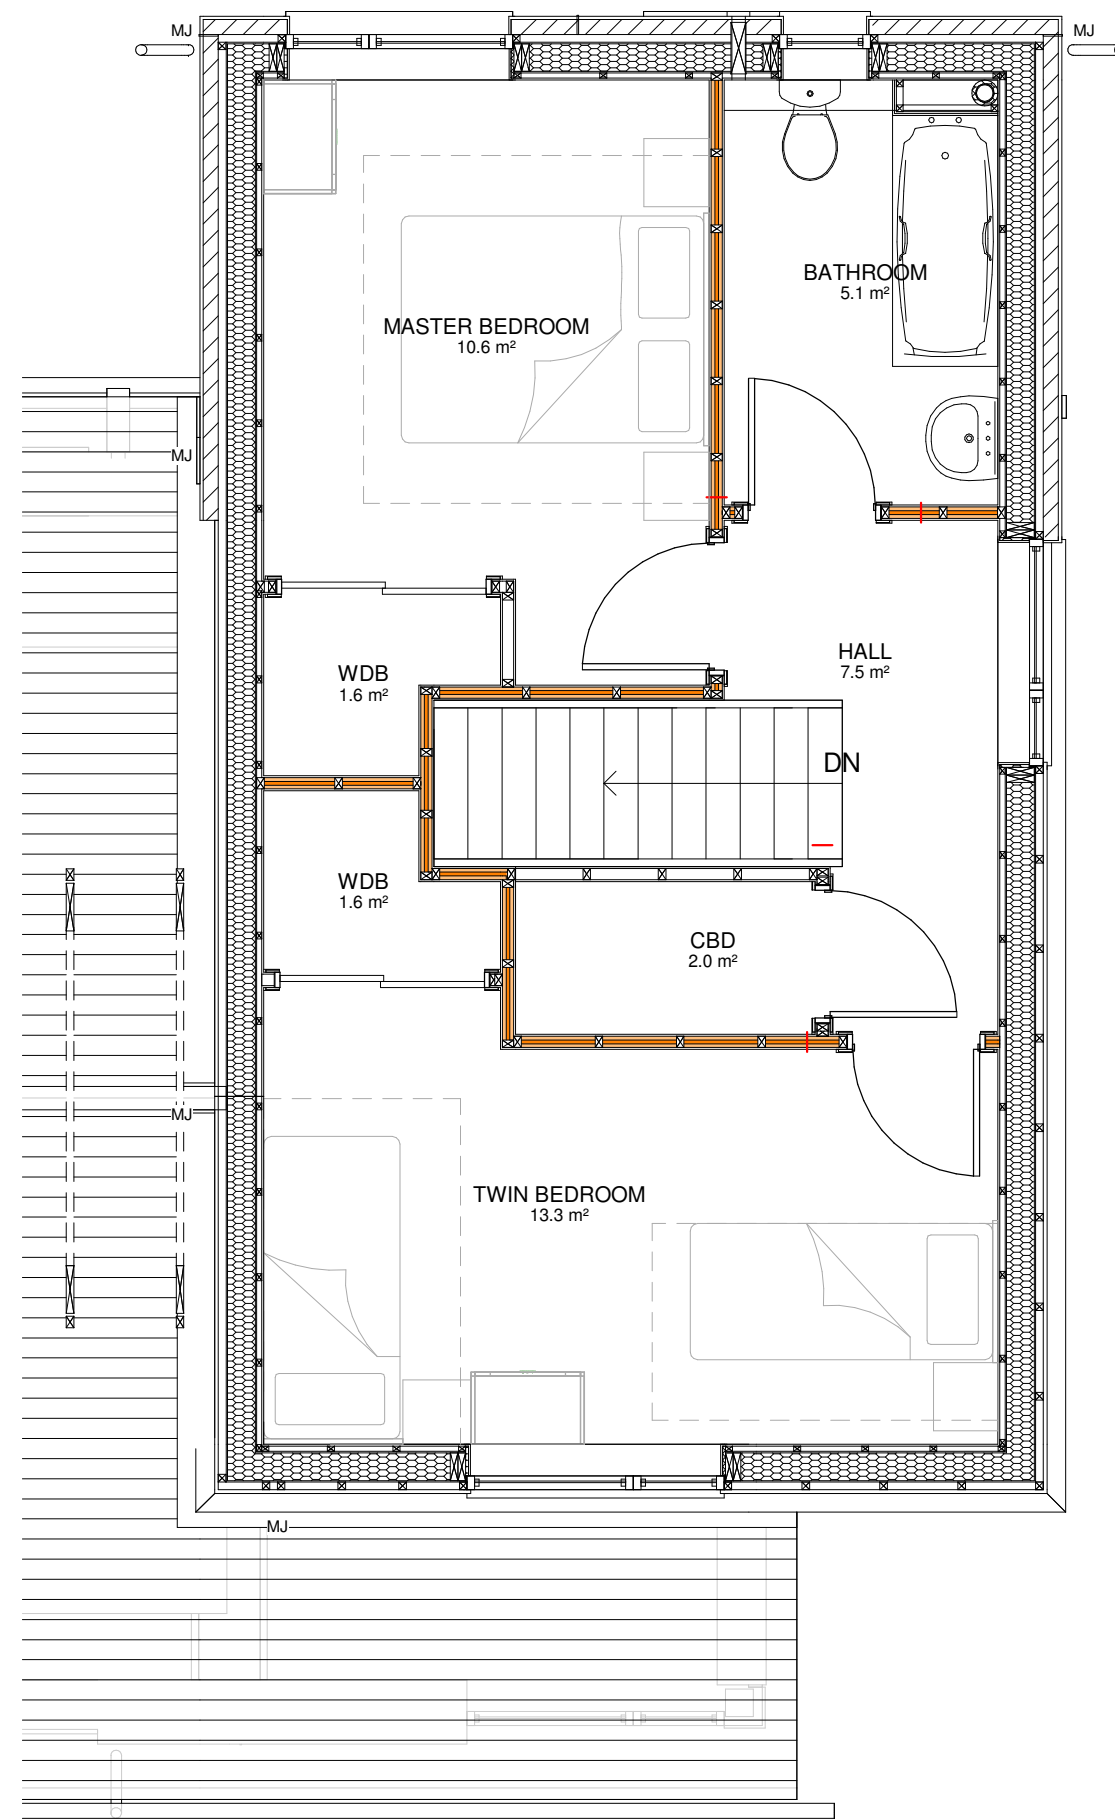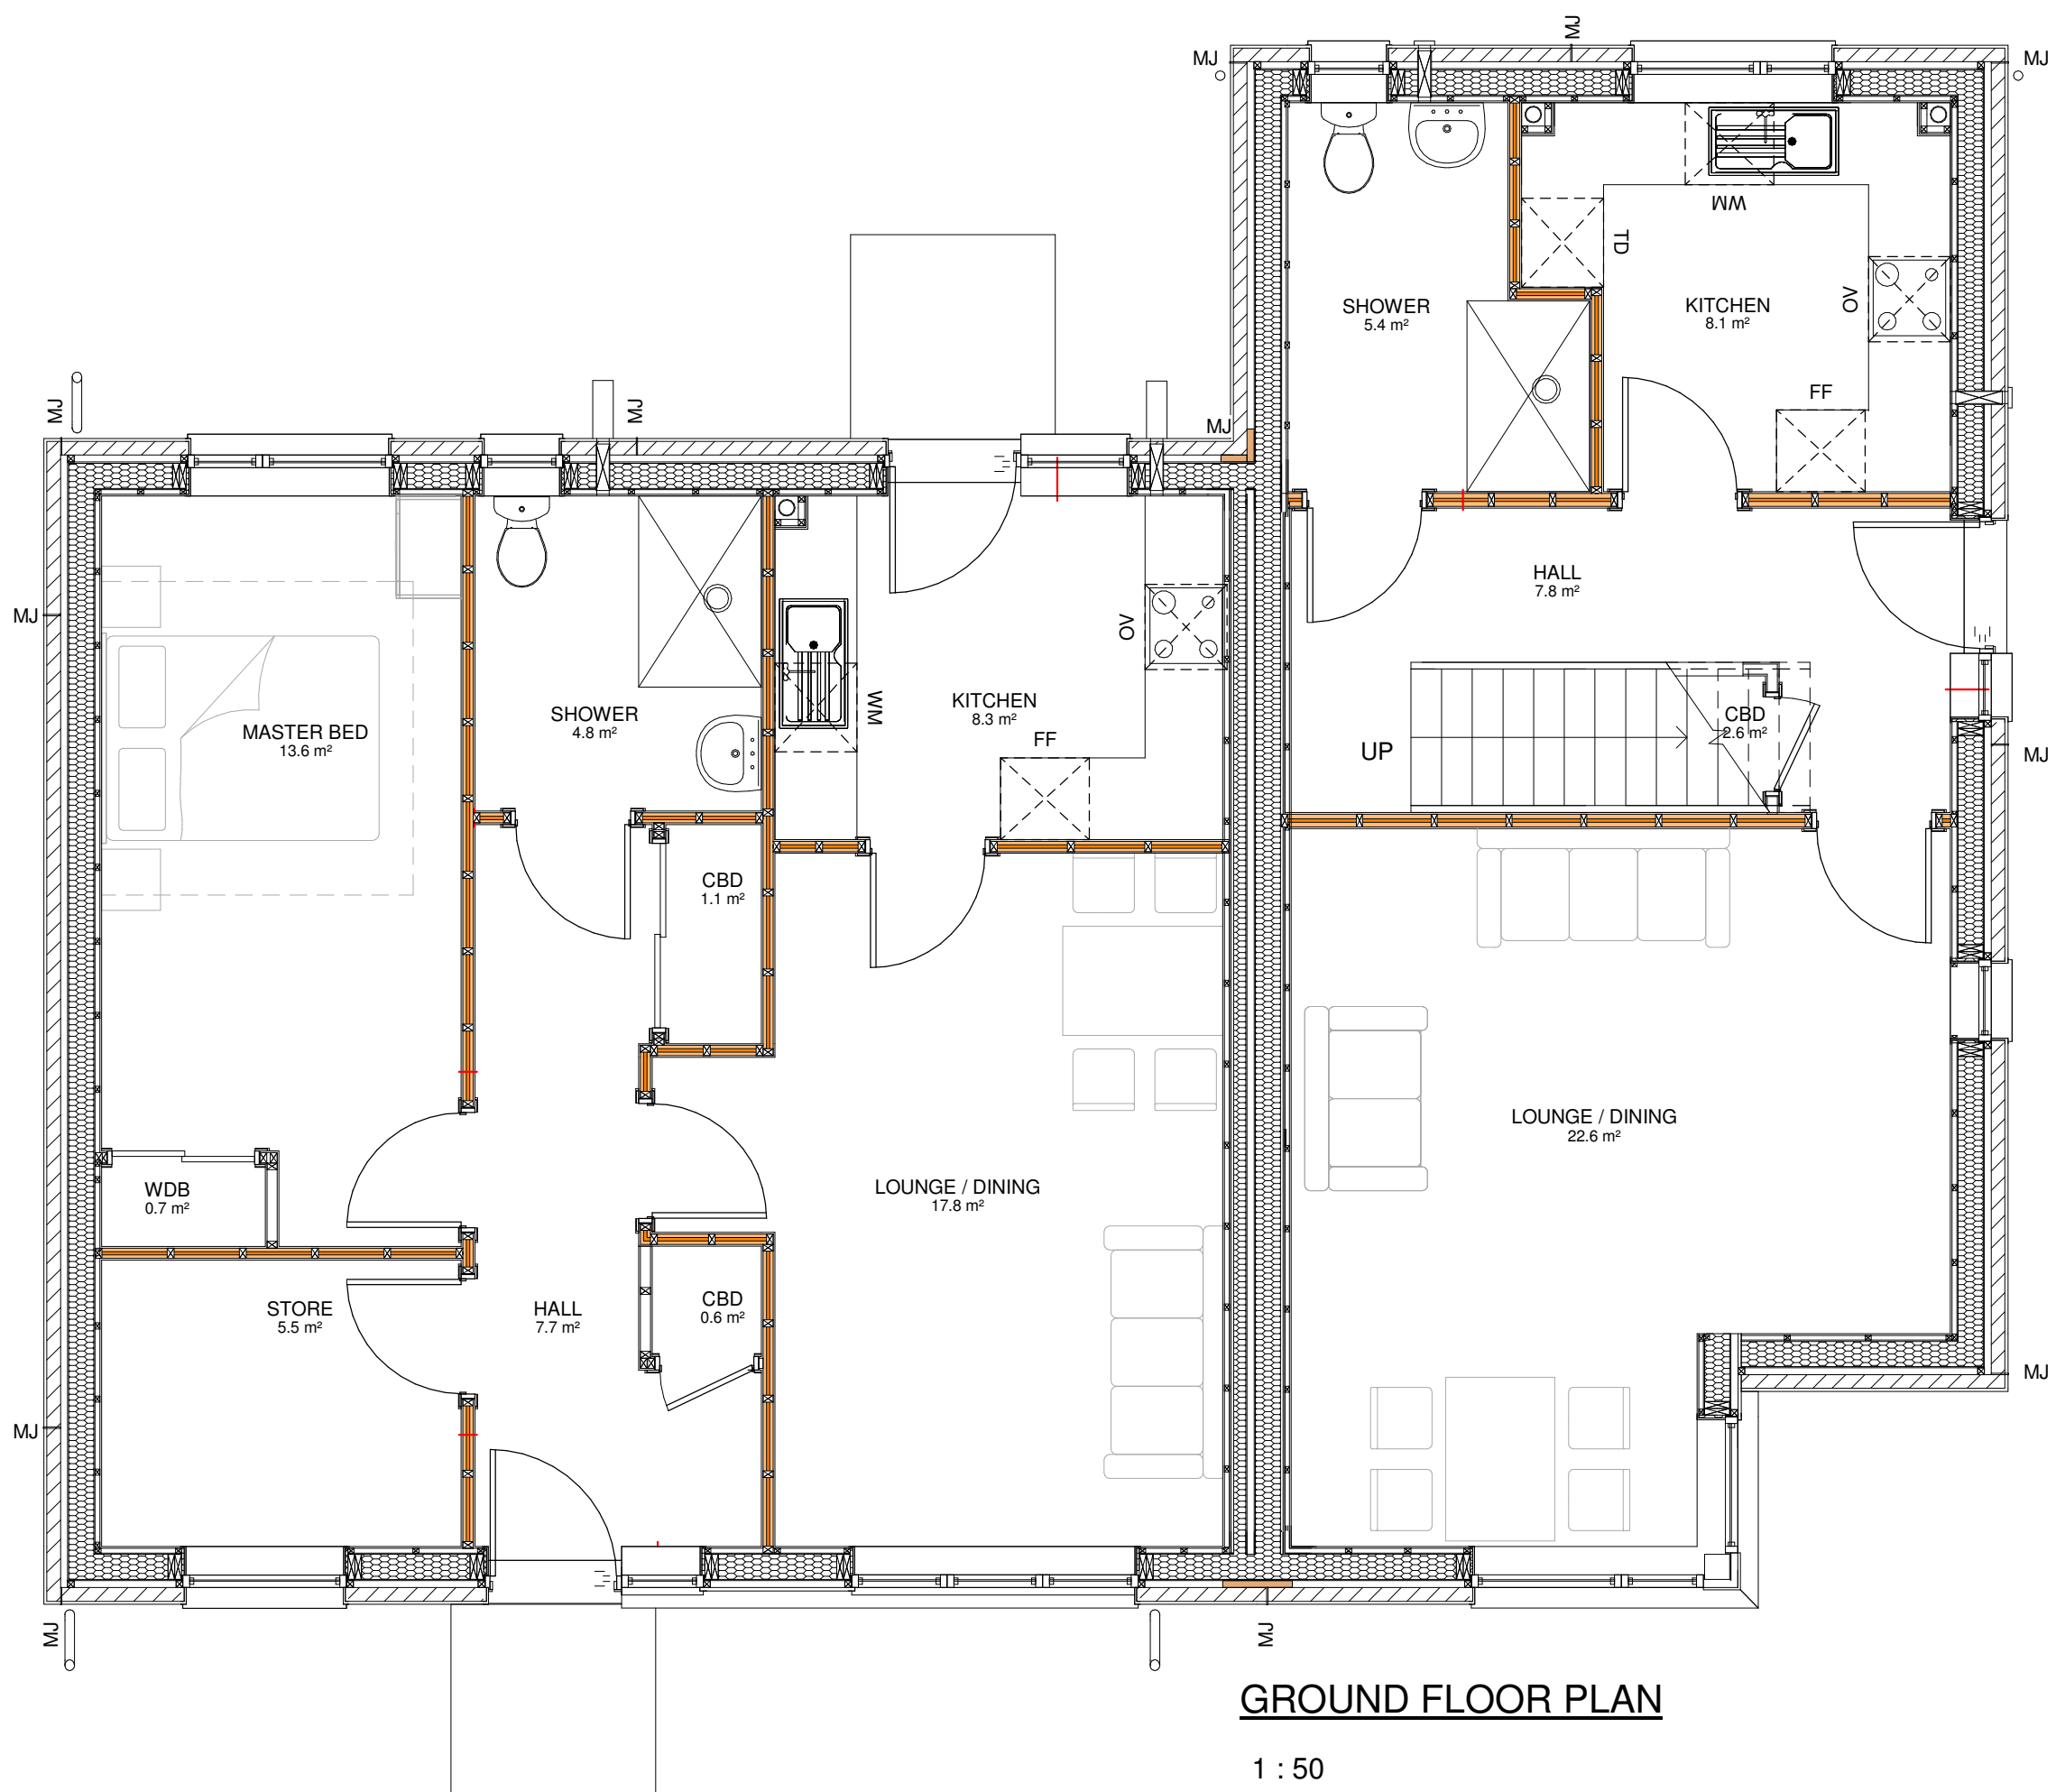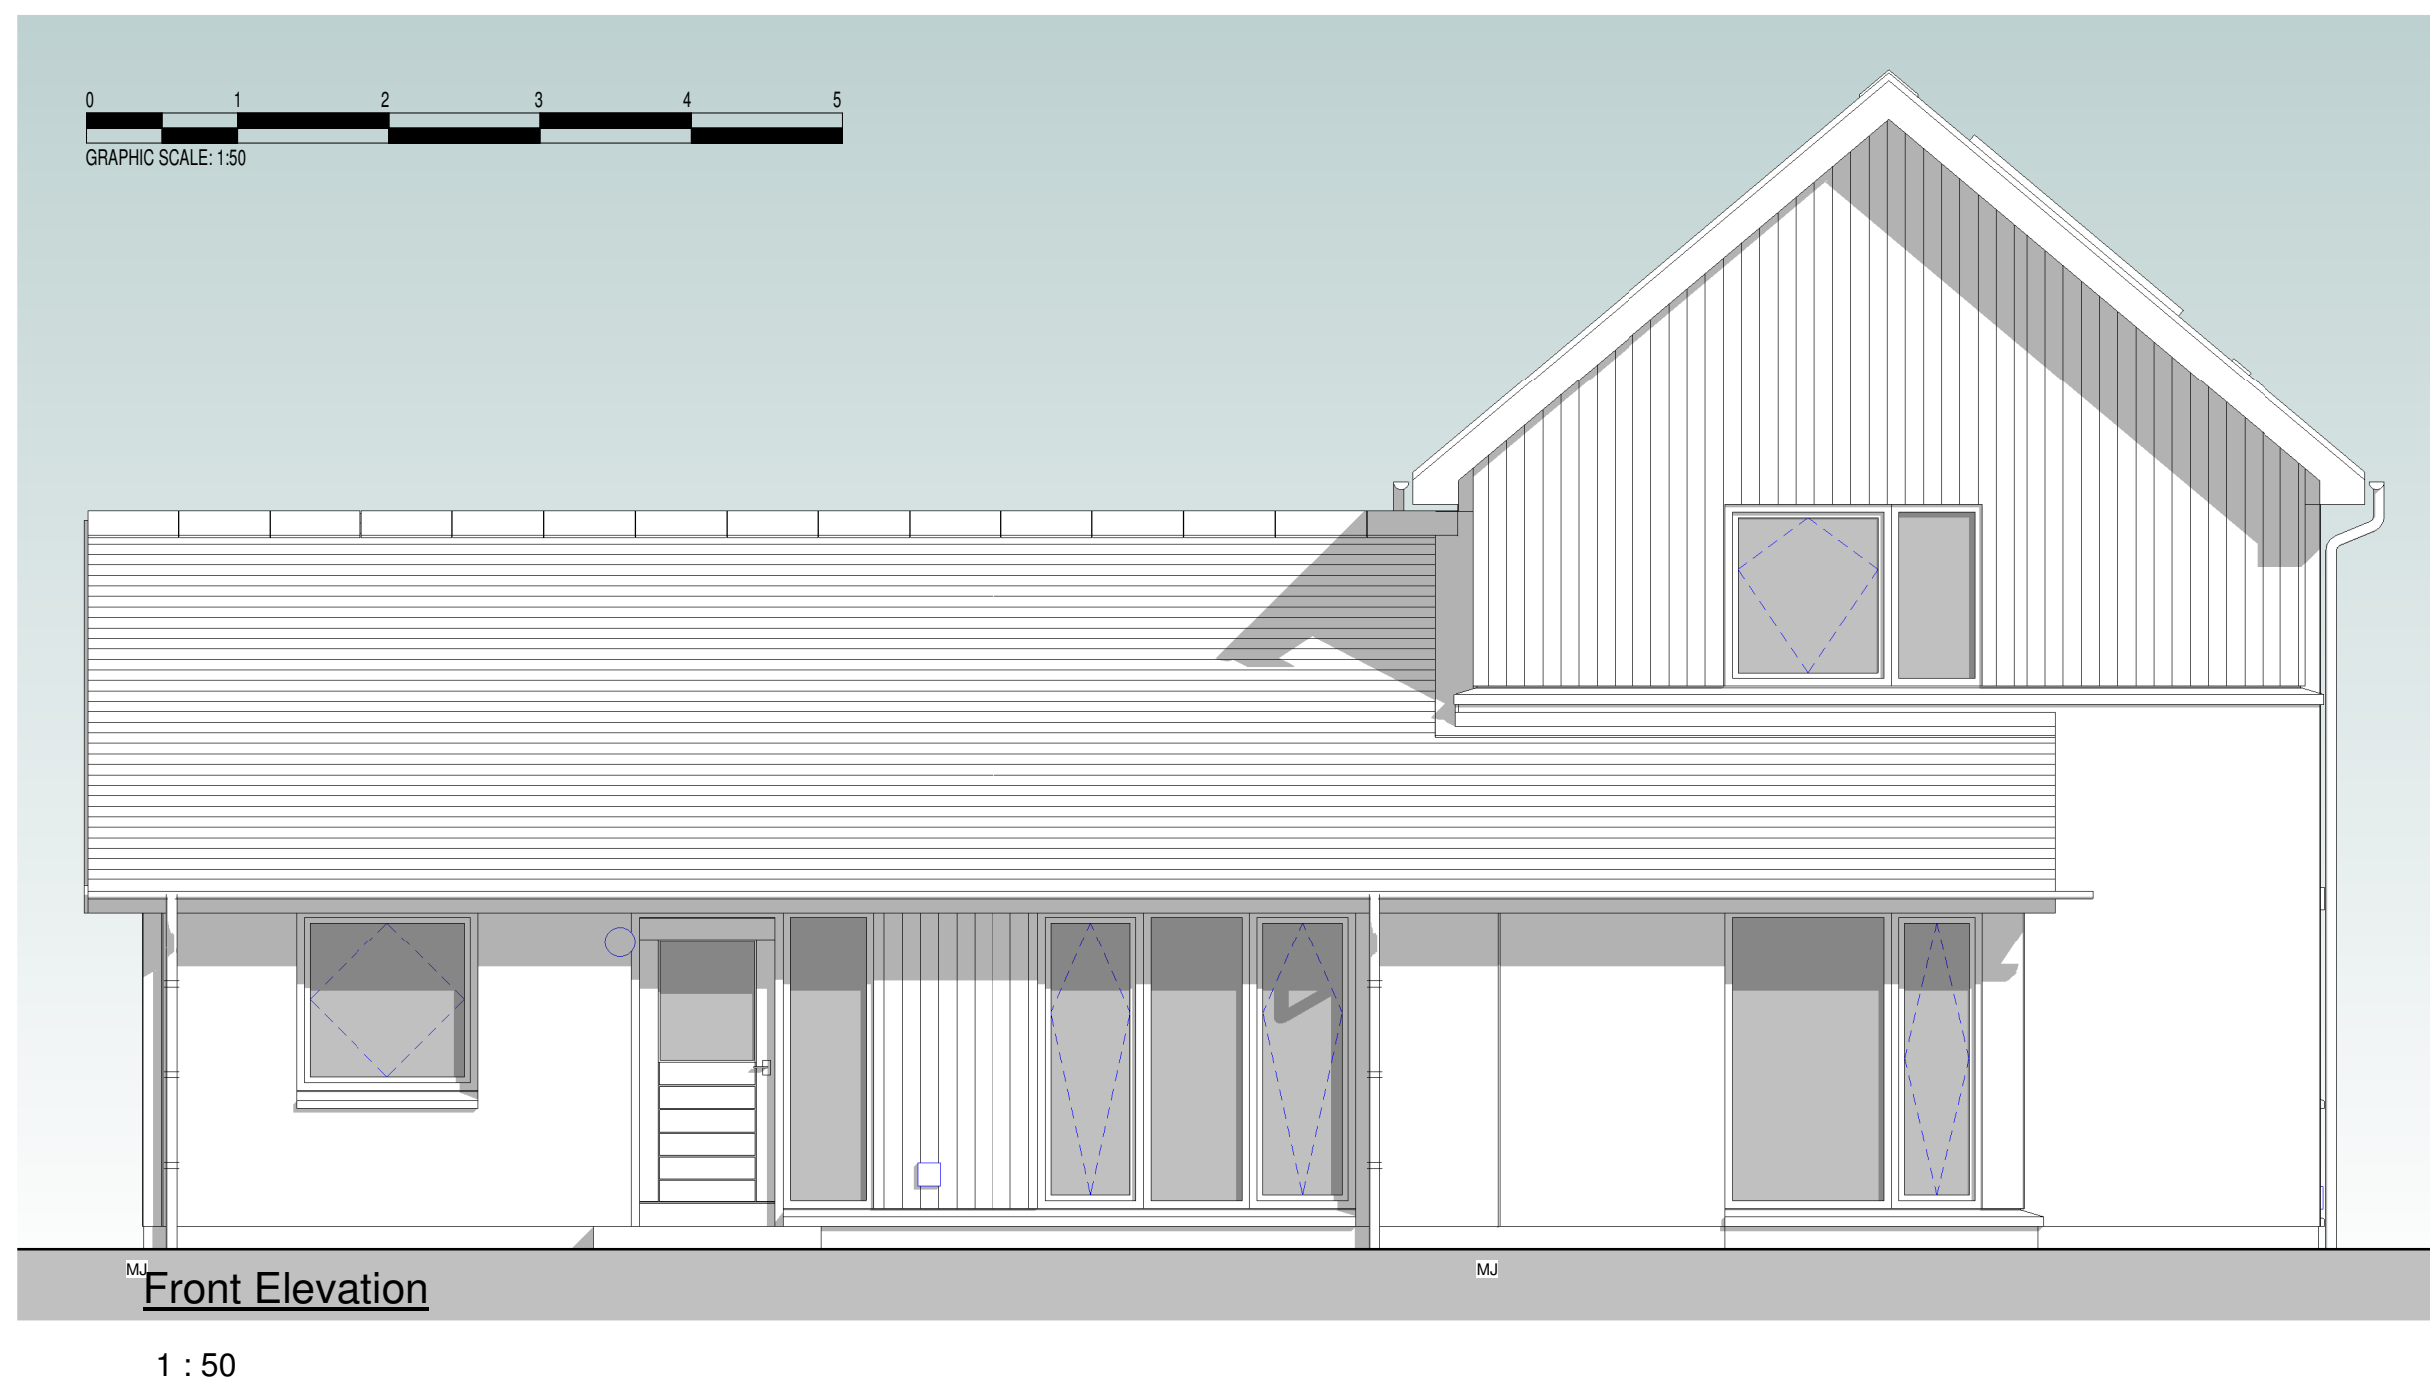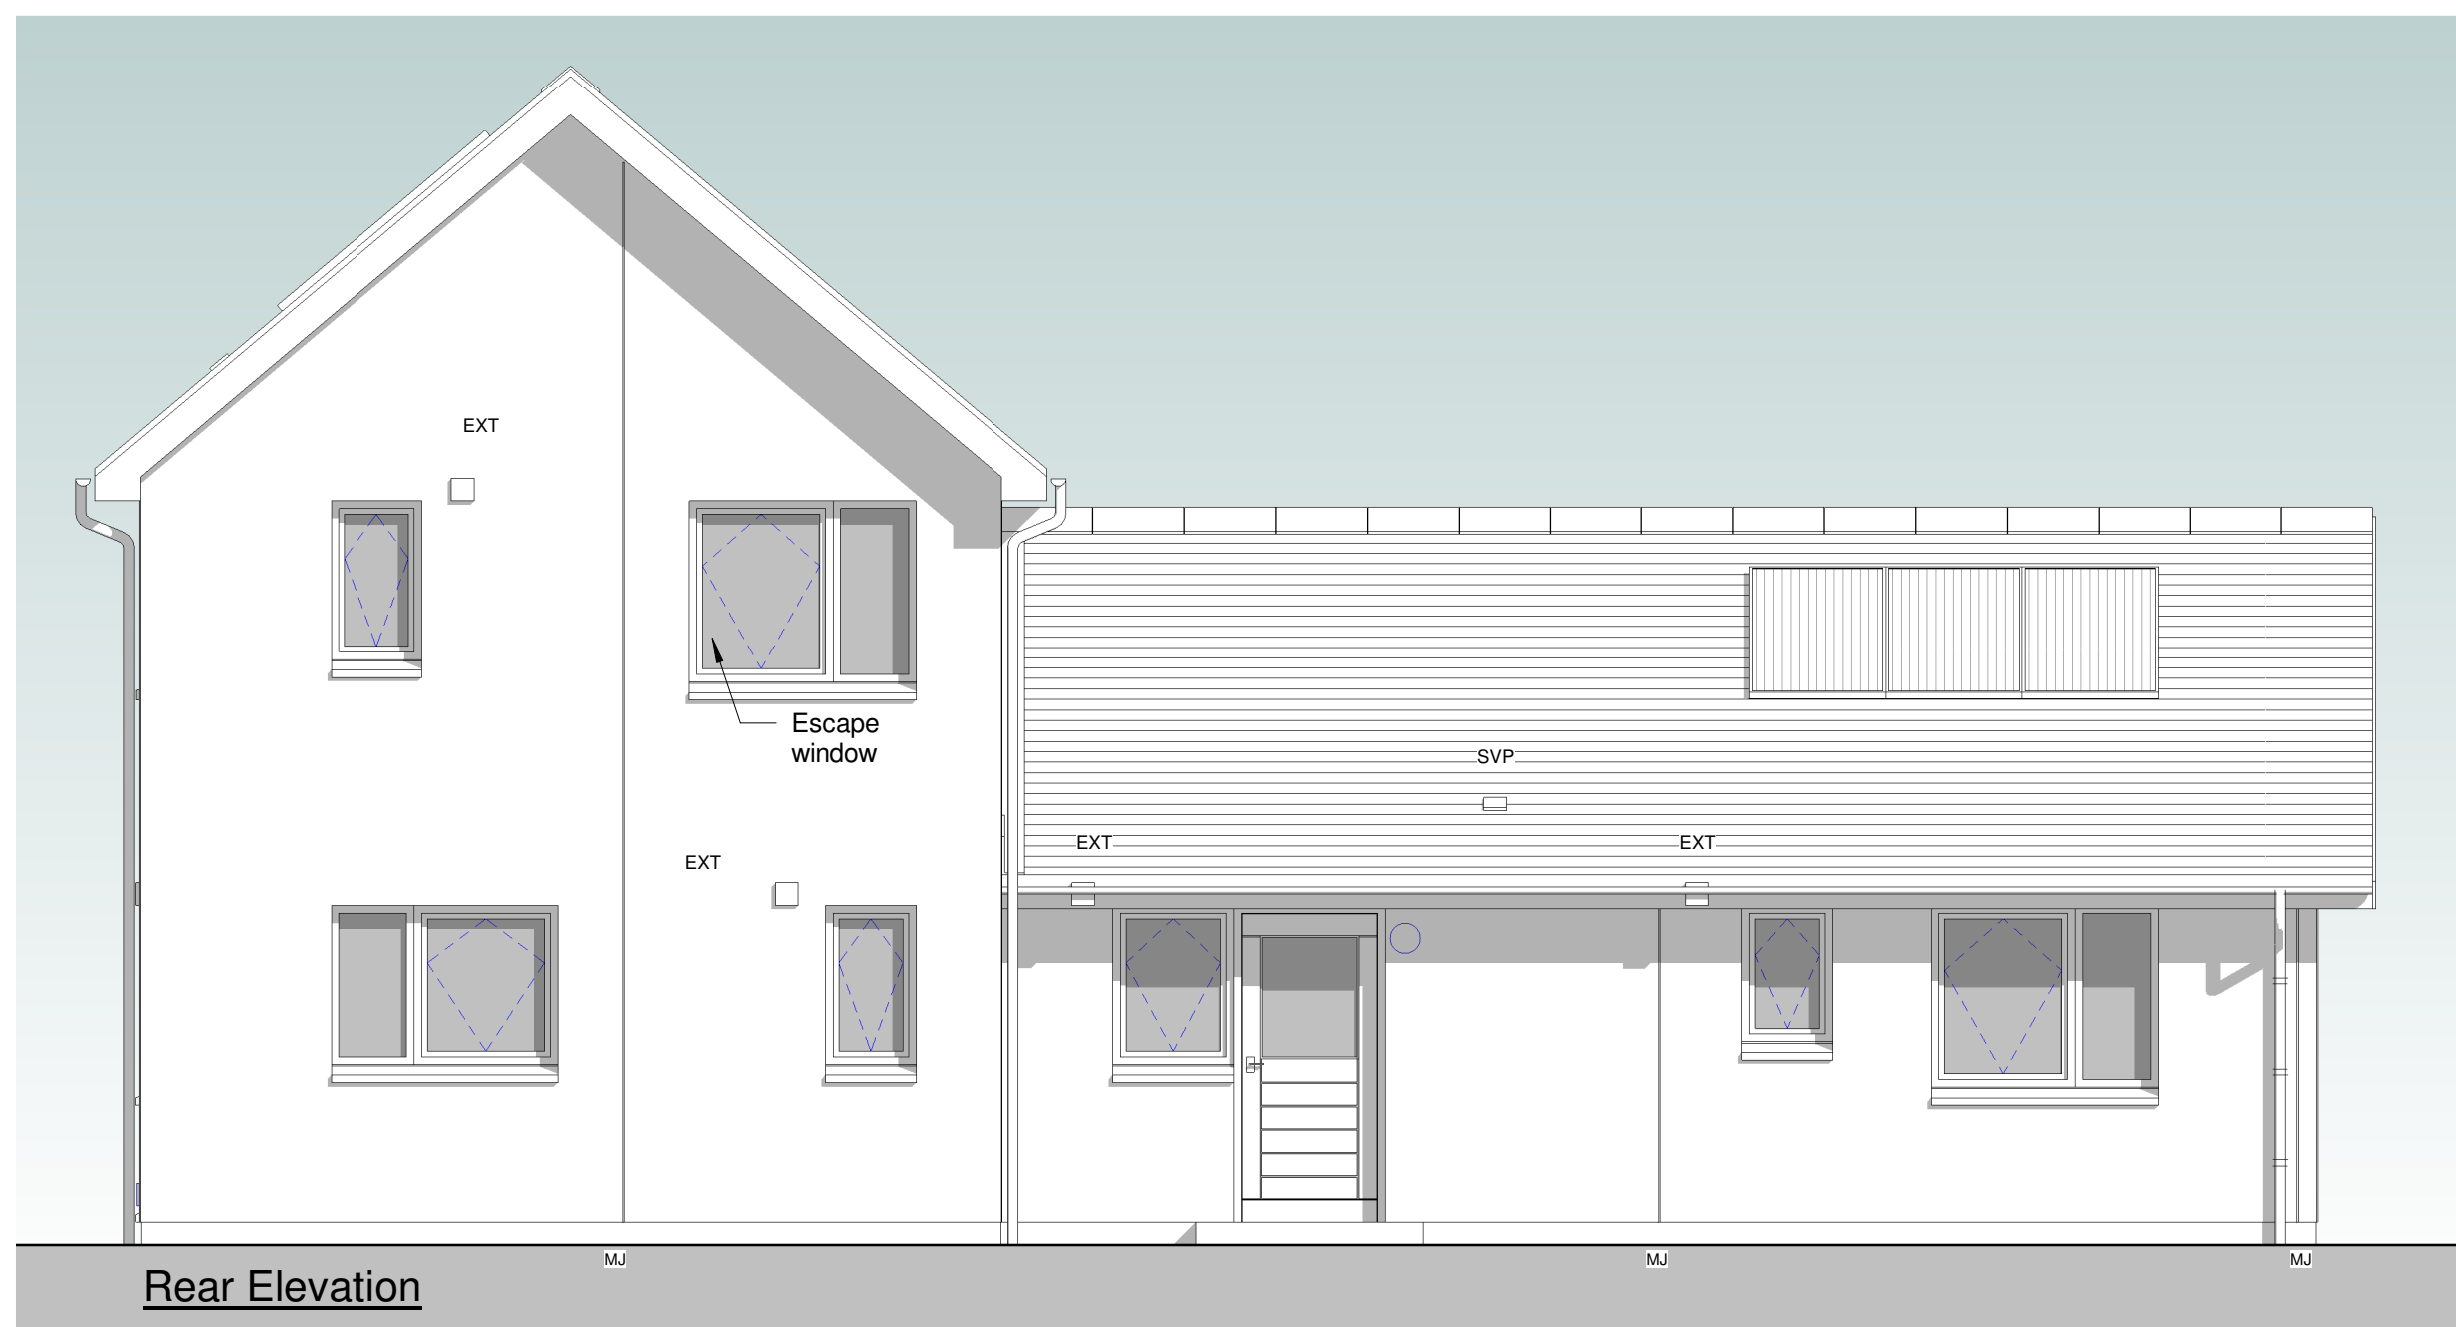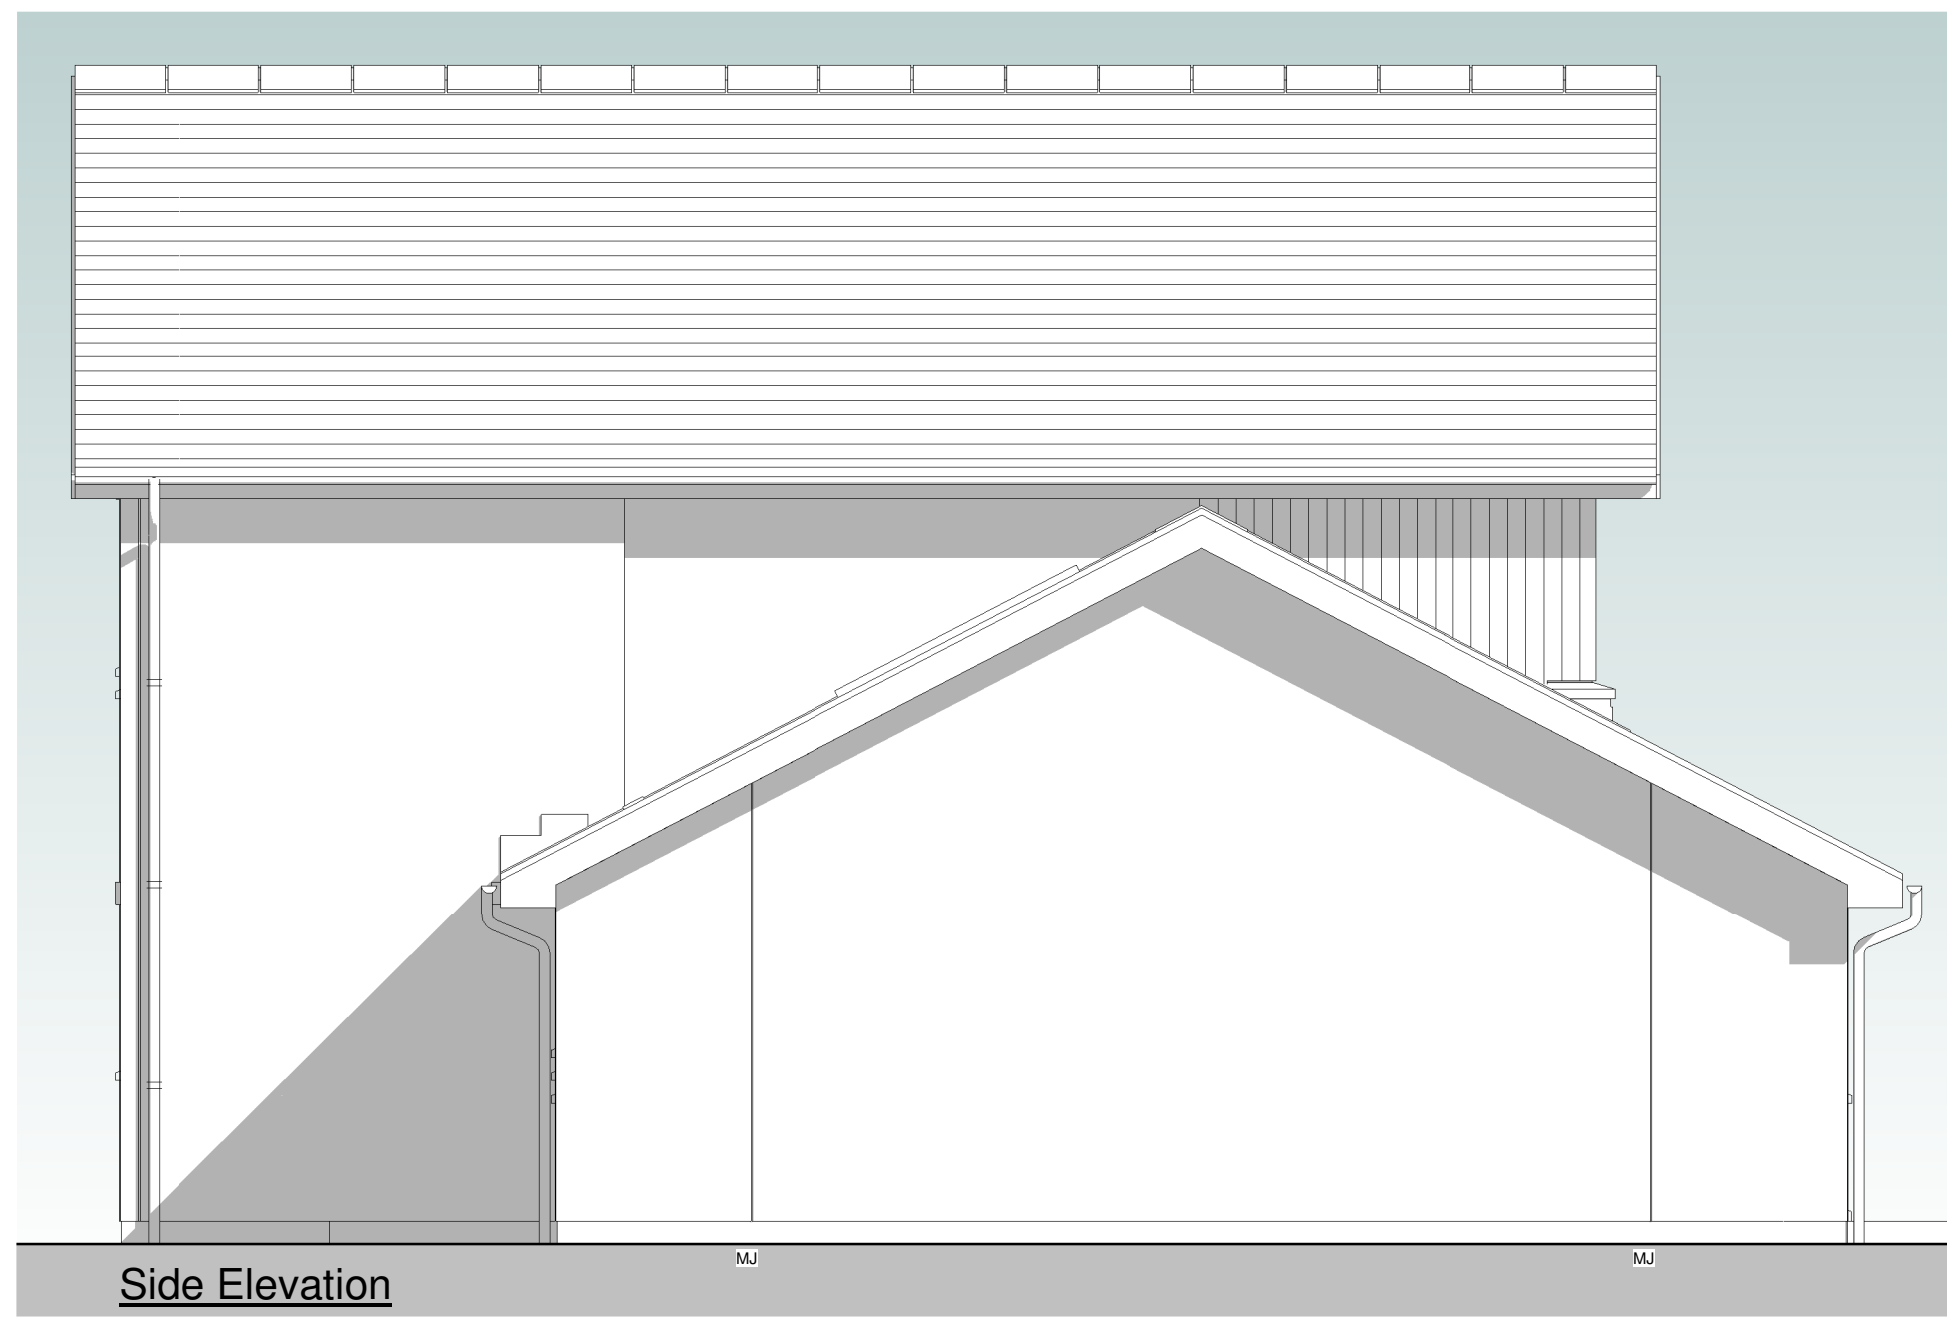
[illegible]

|             |               |
|-------------|---------------|
| Keyplan     |               |
| North Arrow | Detail Symbol |

**NORR**  
NORR Consultants Limited.  
An Ingenium International Company


5 Longman Road,  
Inverness IV1 1RY  
Scotland, UK  
[norr.com](http://norr.com)

|                                                        |           |
|--------------------------------------------------------|-----------|
| Drawn<br>BW                                            | Date      |
| Checked<br>GD                                          | Date      |
| Scale<br>1 : 50 @ A1                                   |           |
| Client<br>DAVALL DEVELOPMENTS LTD                      |           |
| Project<br>23 AFFORDABLE HOUSES<br>AT KINGUSSIE NE (2) |           |
| Drawing Title<br>HOUSE TYPE B1 - C                     |           |
| Sheet Status                                           |           |
| Project No.<br>IAIV 16-0034                            |           |
| Drawing No.<br>AL(0)13                                 | Rev.<br>A |

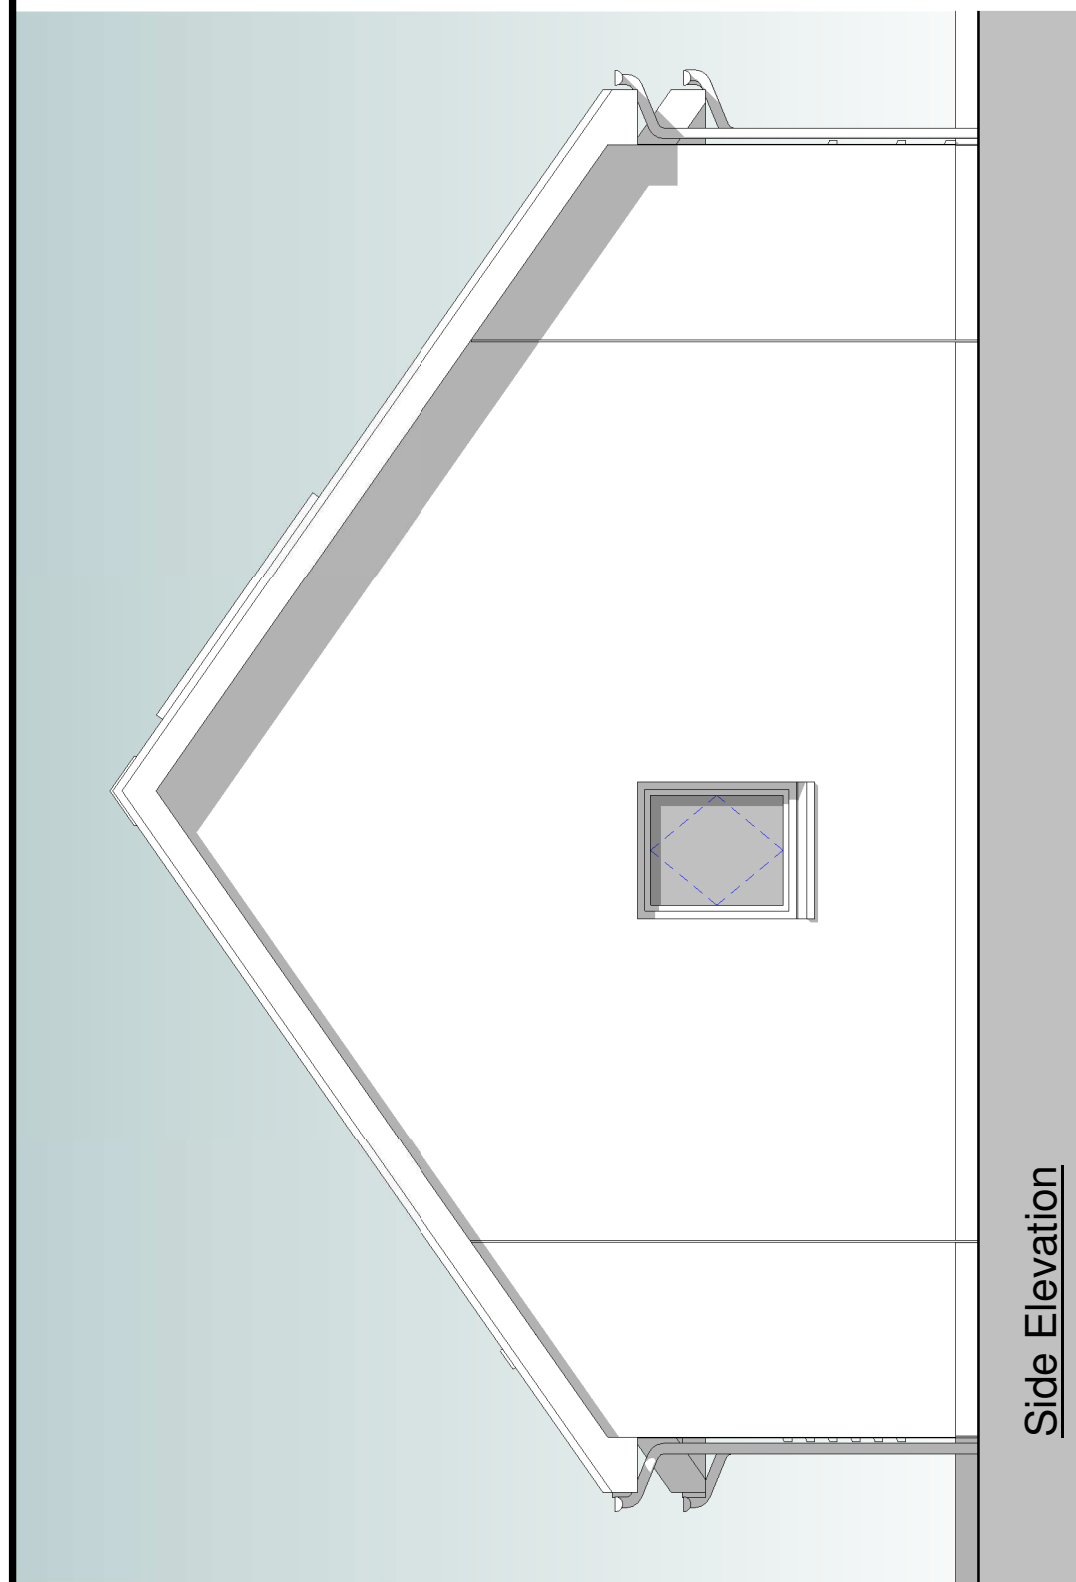


### Side Elevation

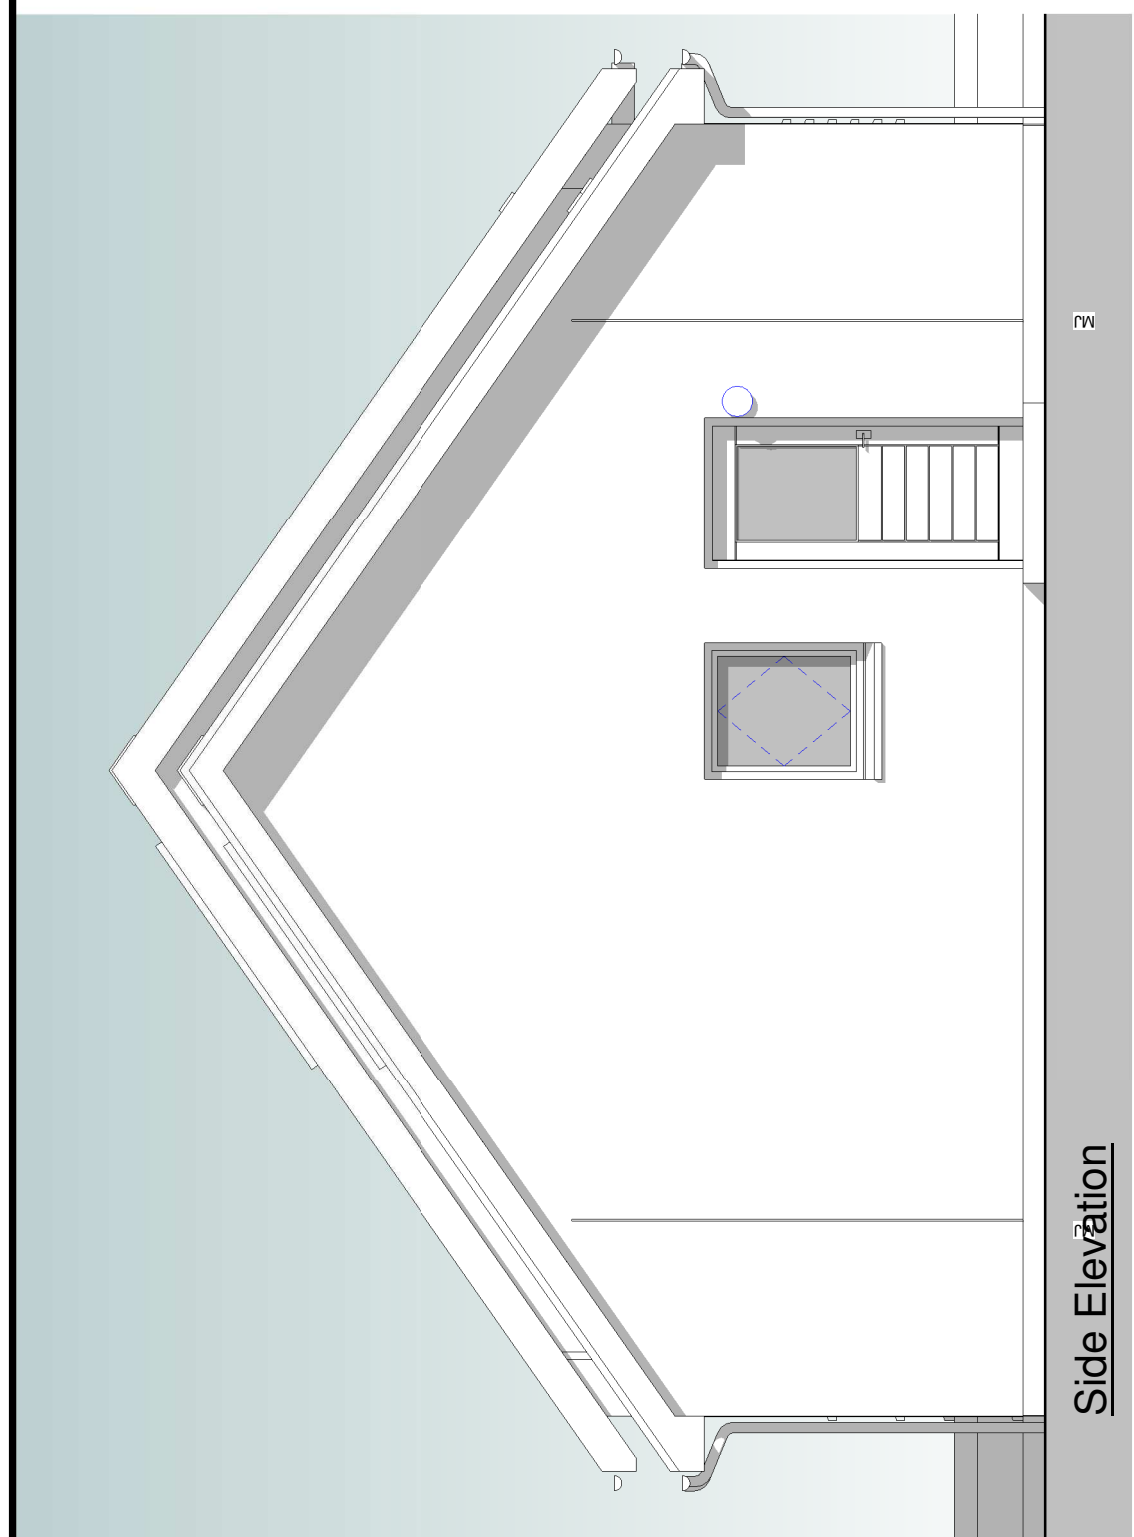1 : 50




## Side Elevation

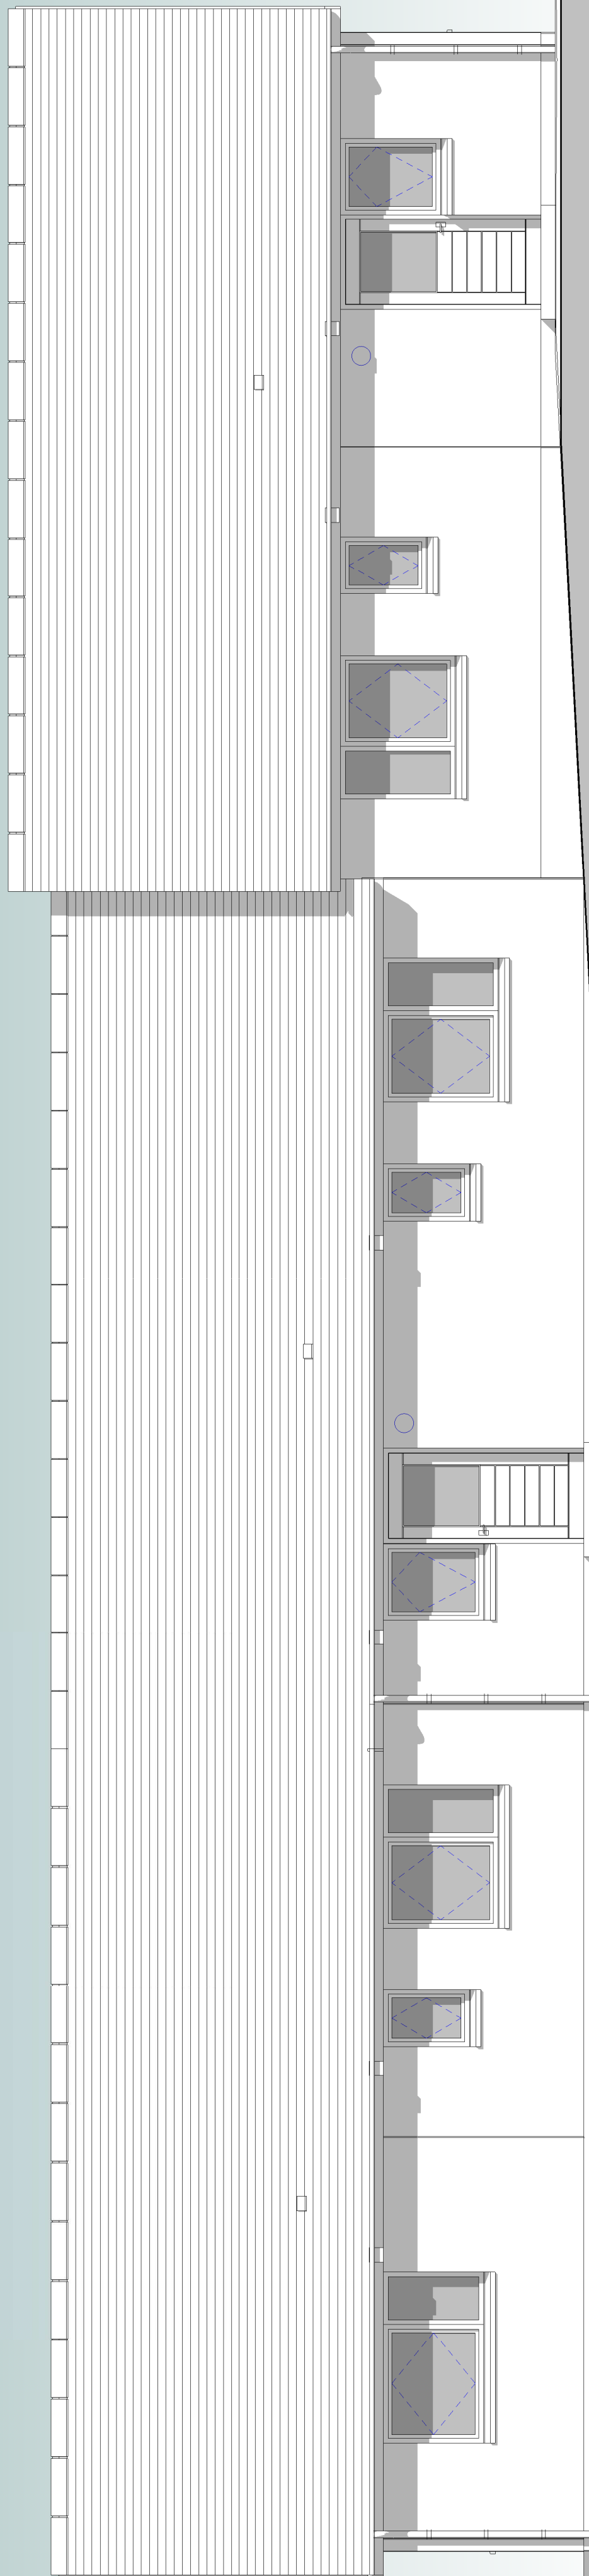1 : 50


Rear Elevation

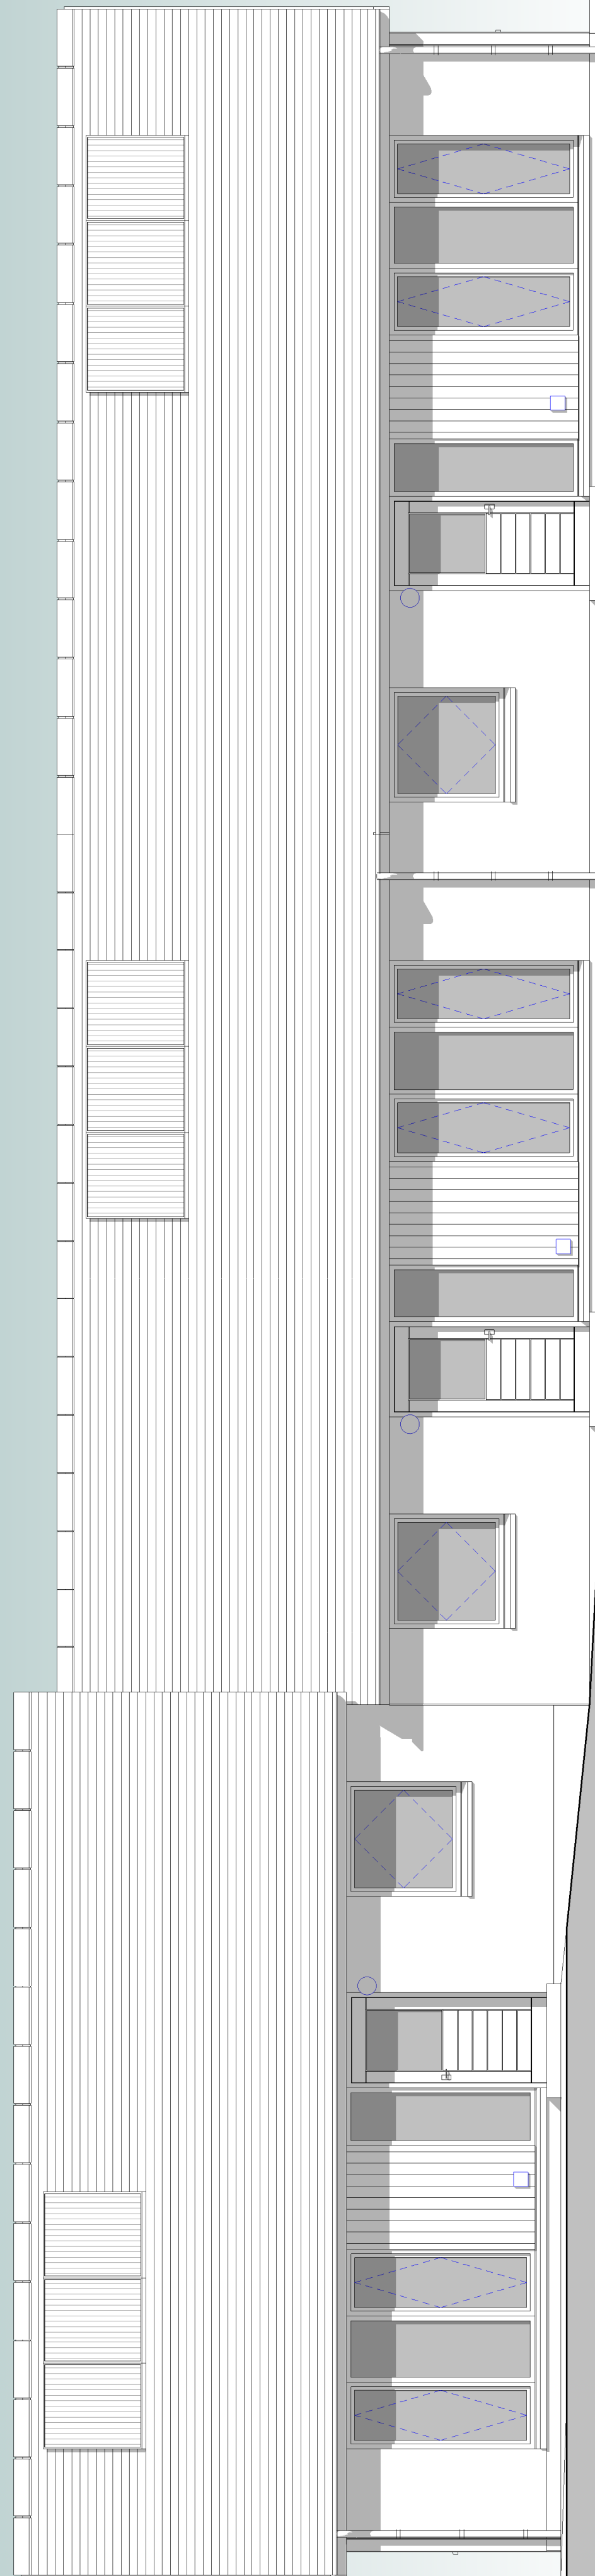1:50



### Front Elevation

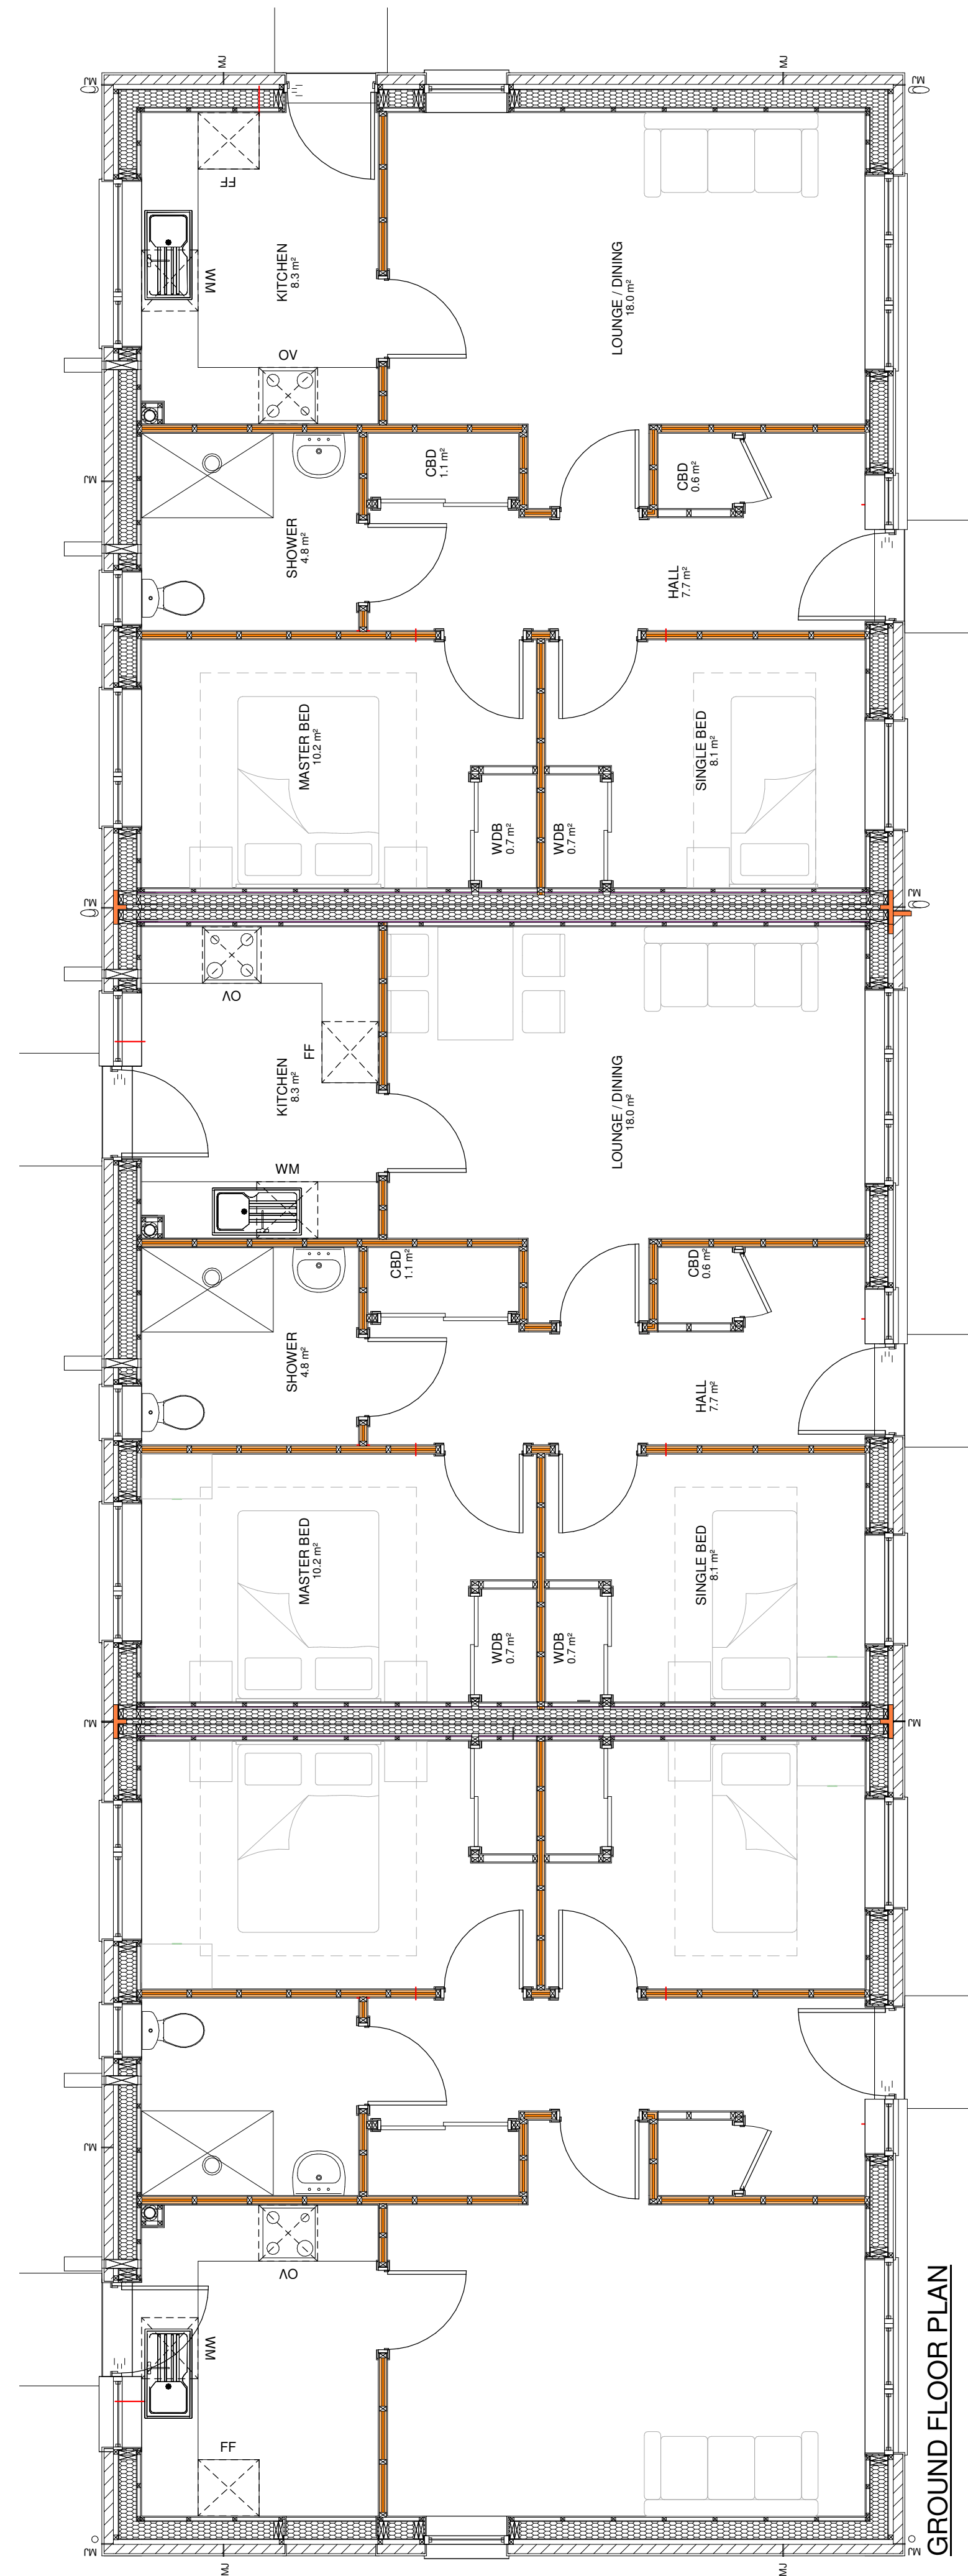1:50



### GROUND FLOOR PLAN

1 : 50

[illegible]

Keyplan

North Arrow

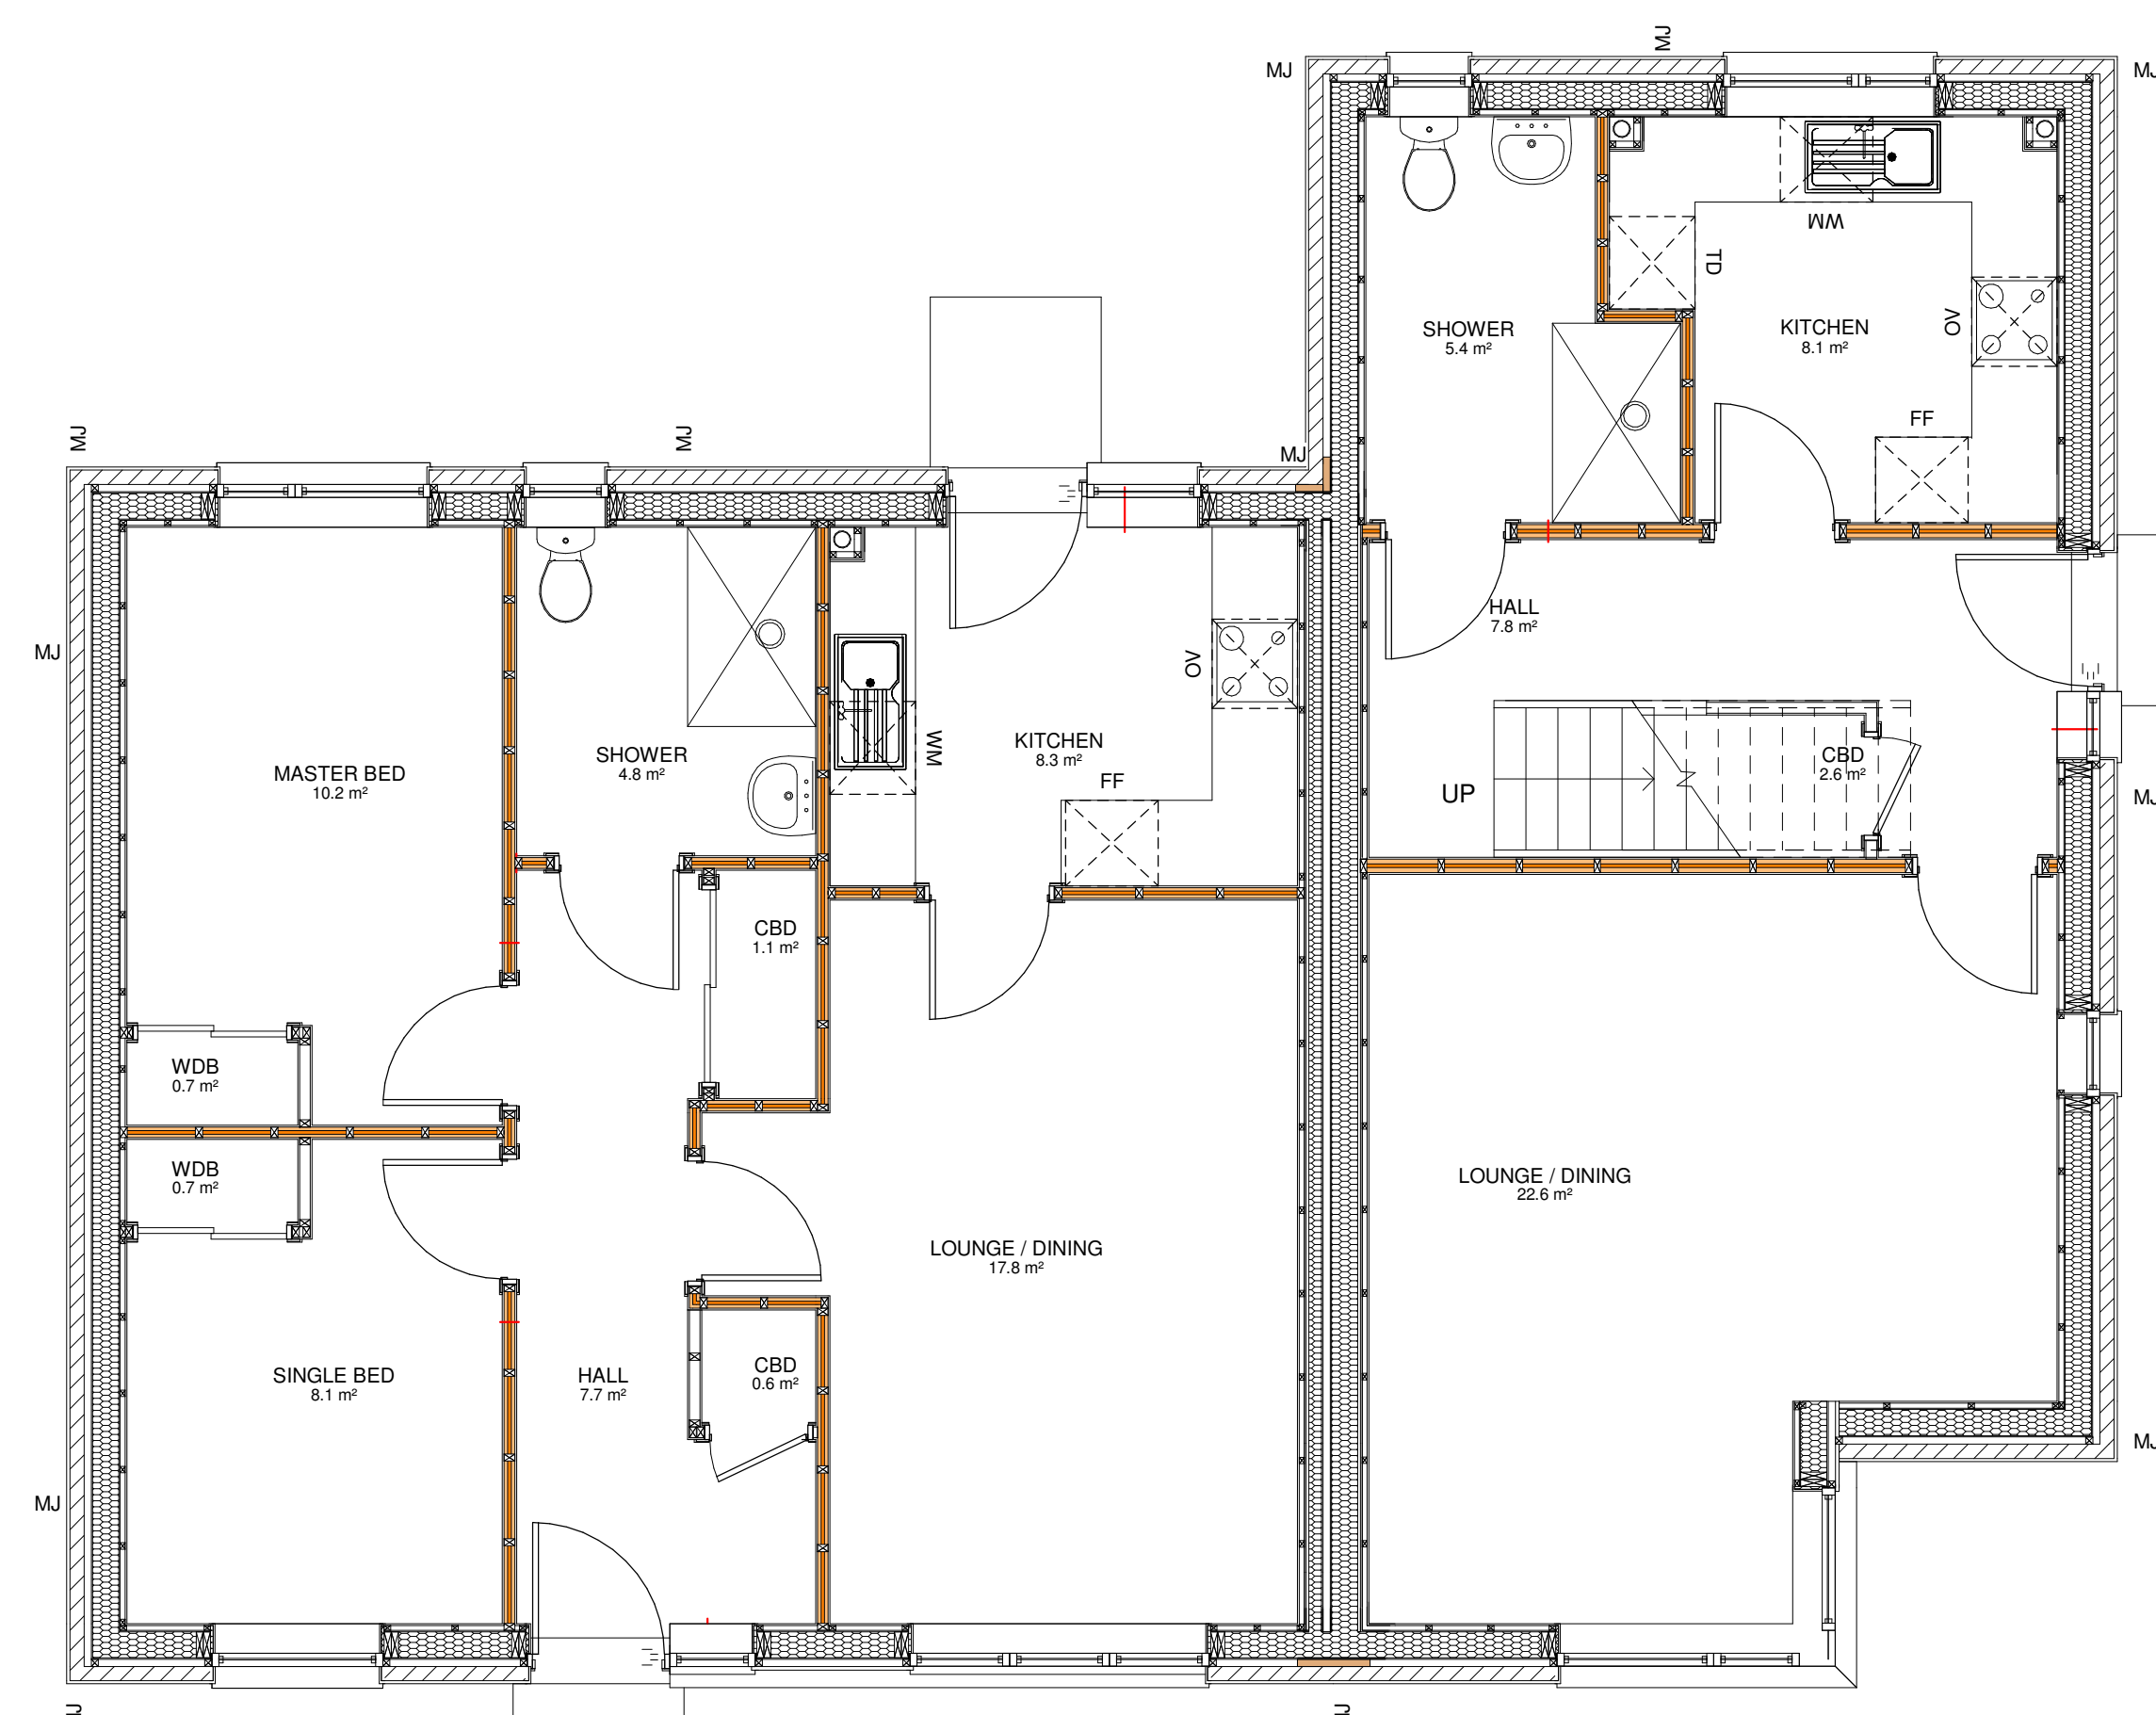
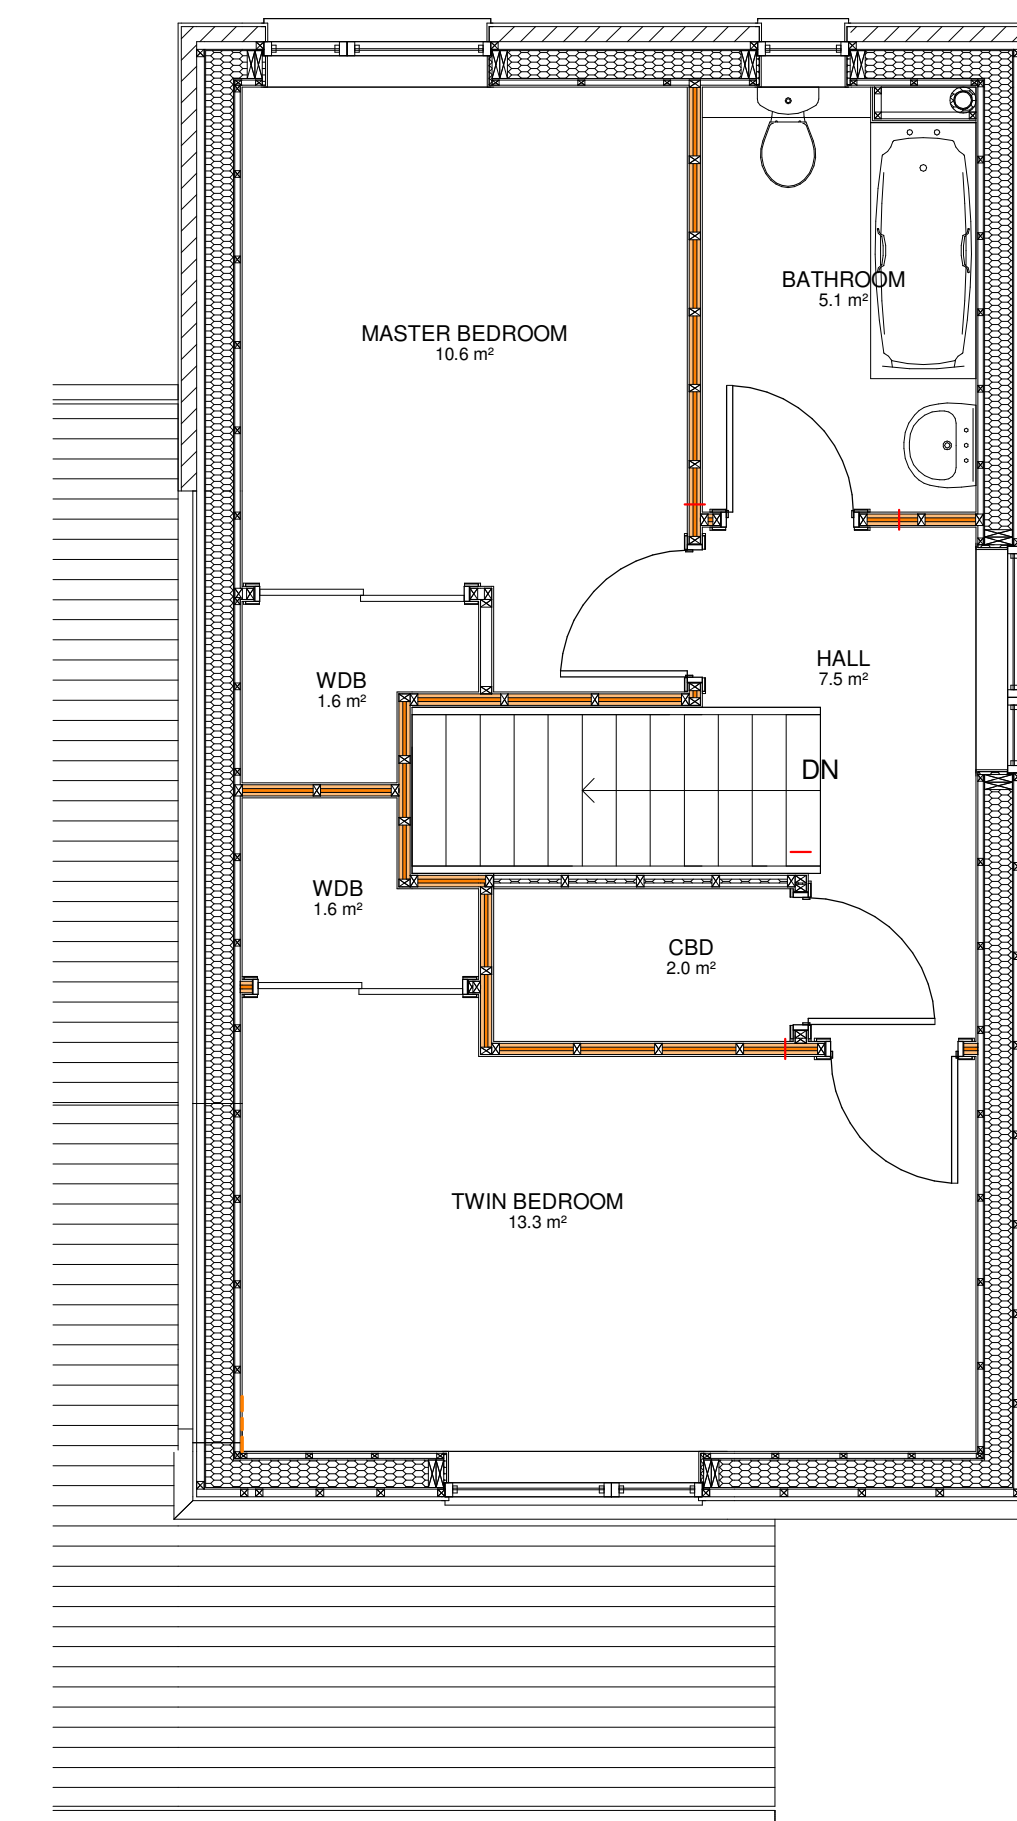
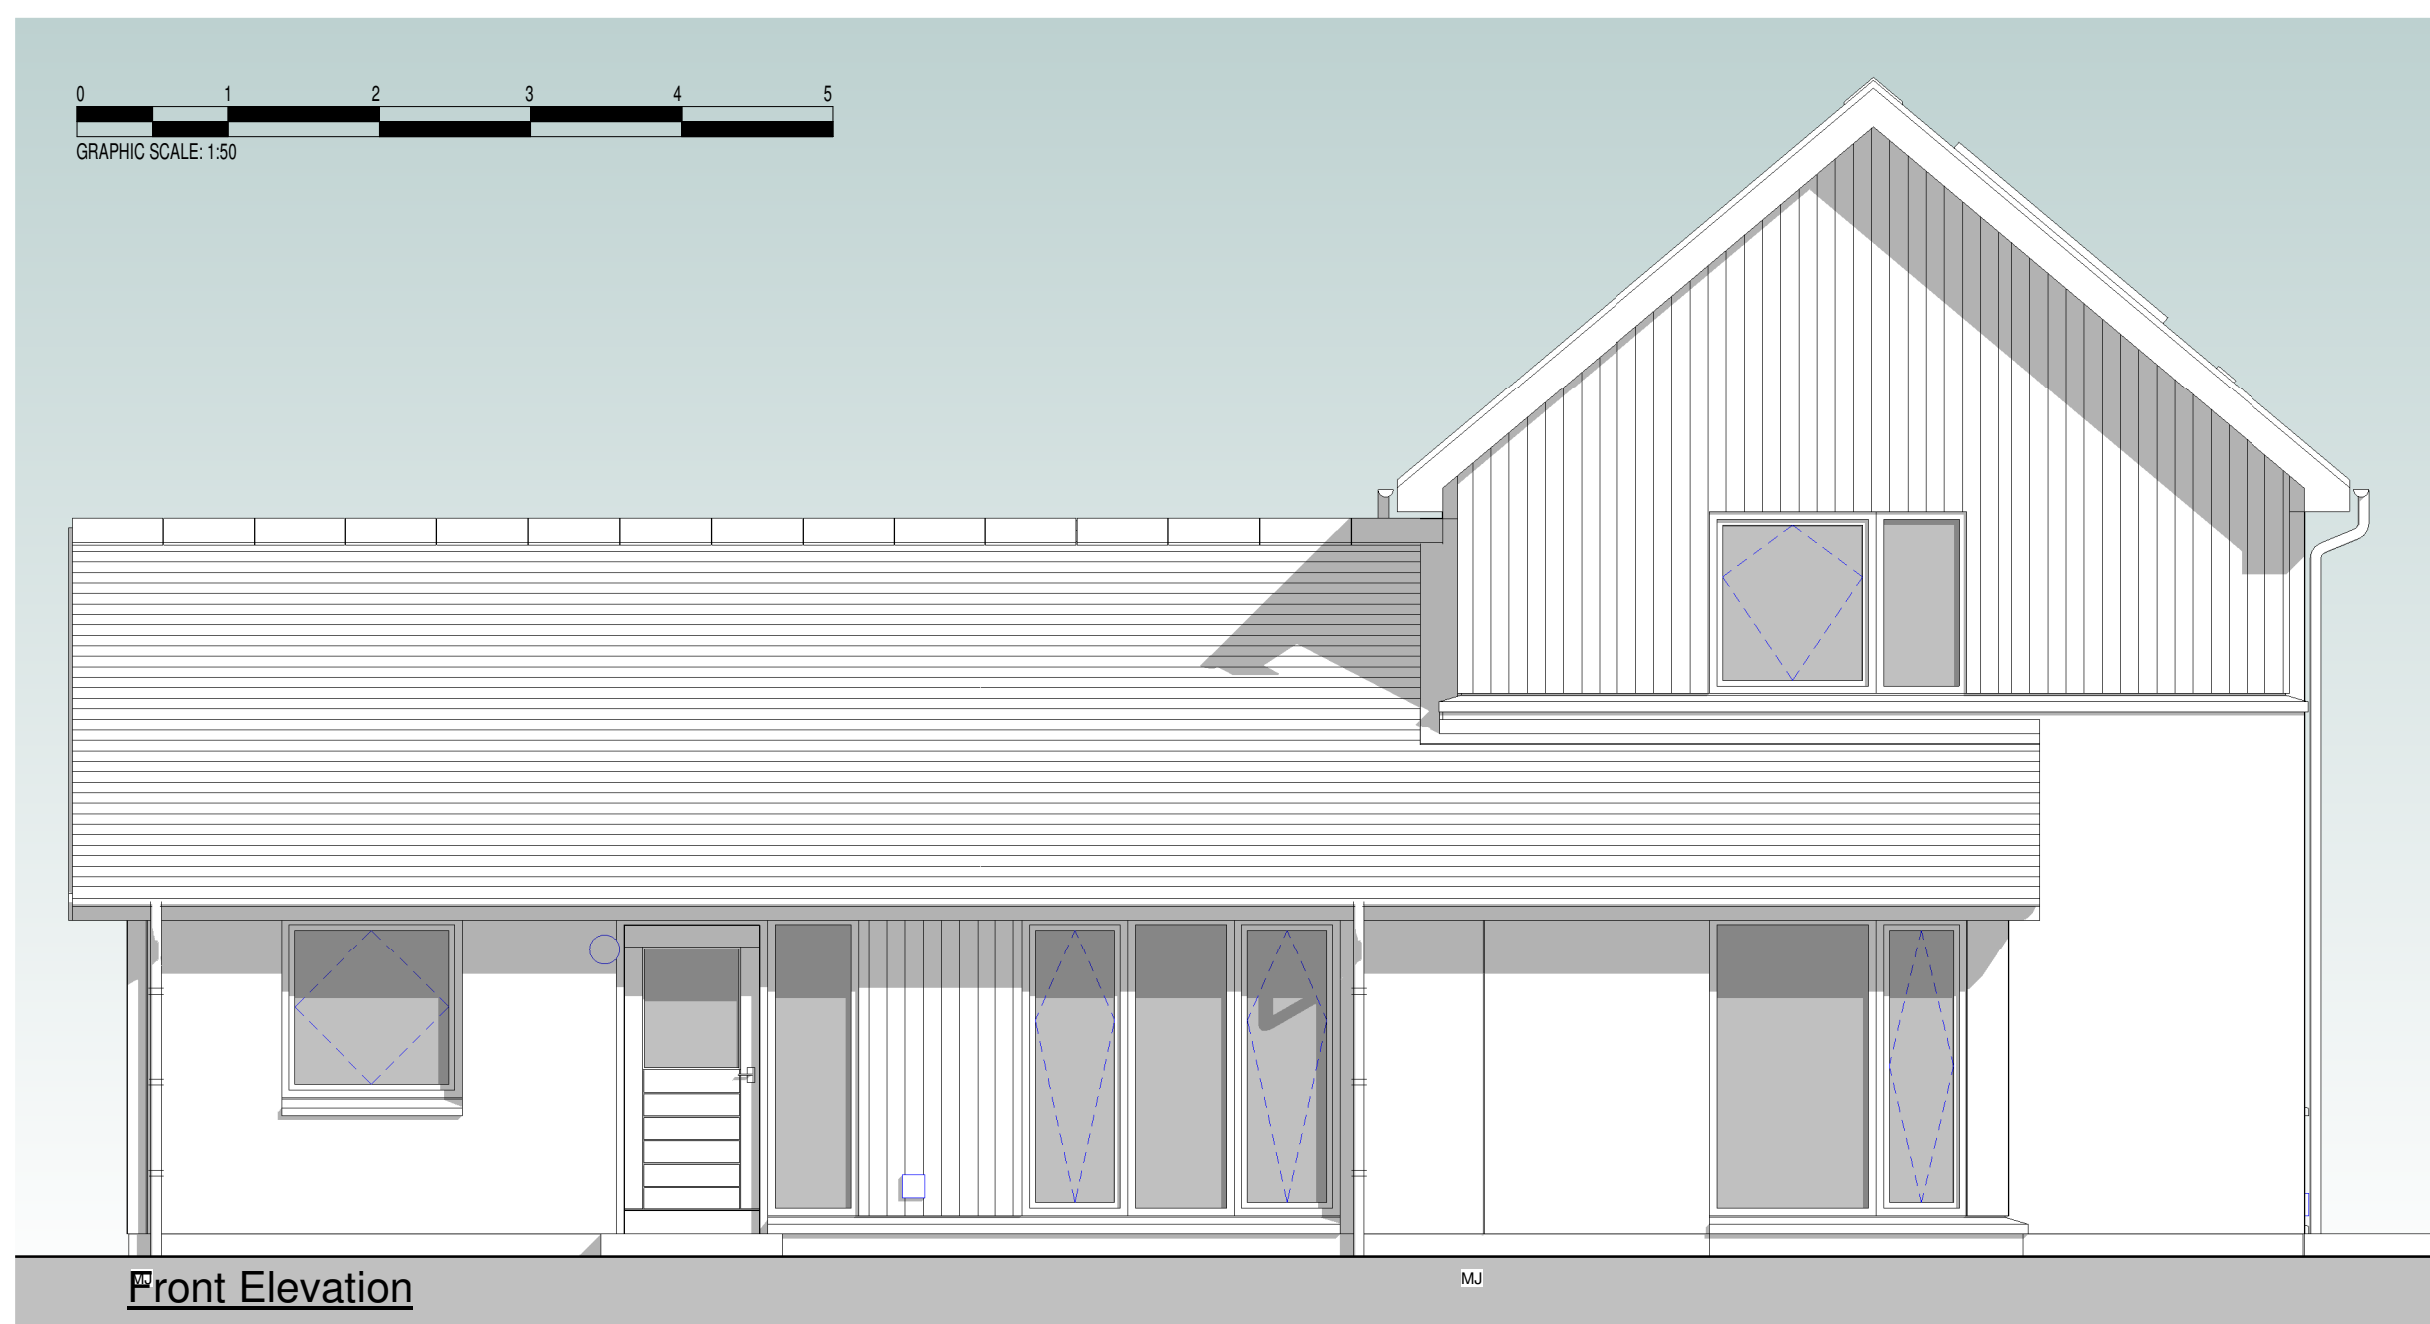
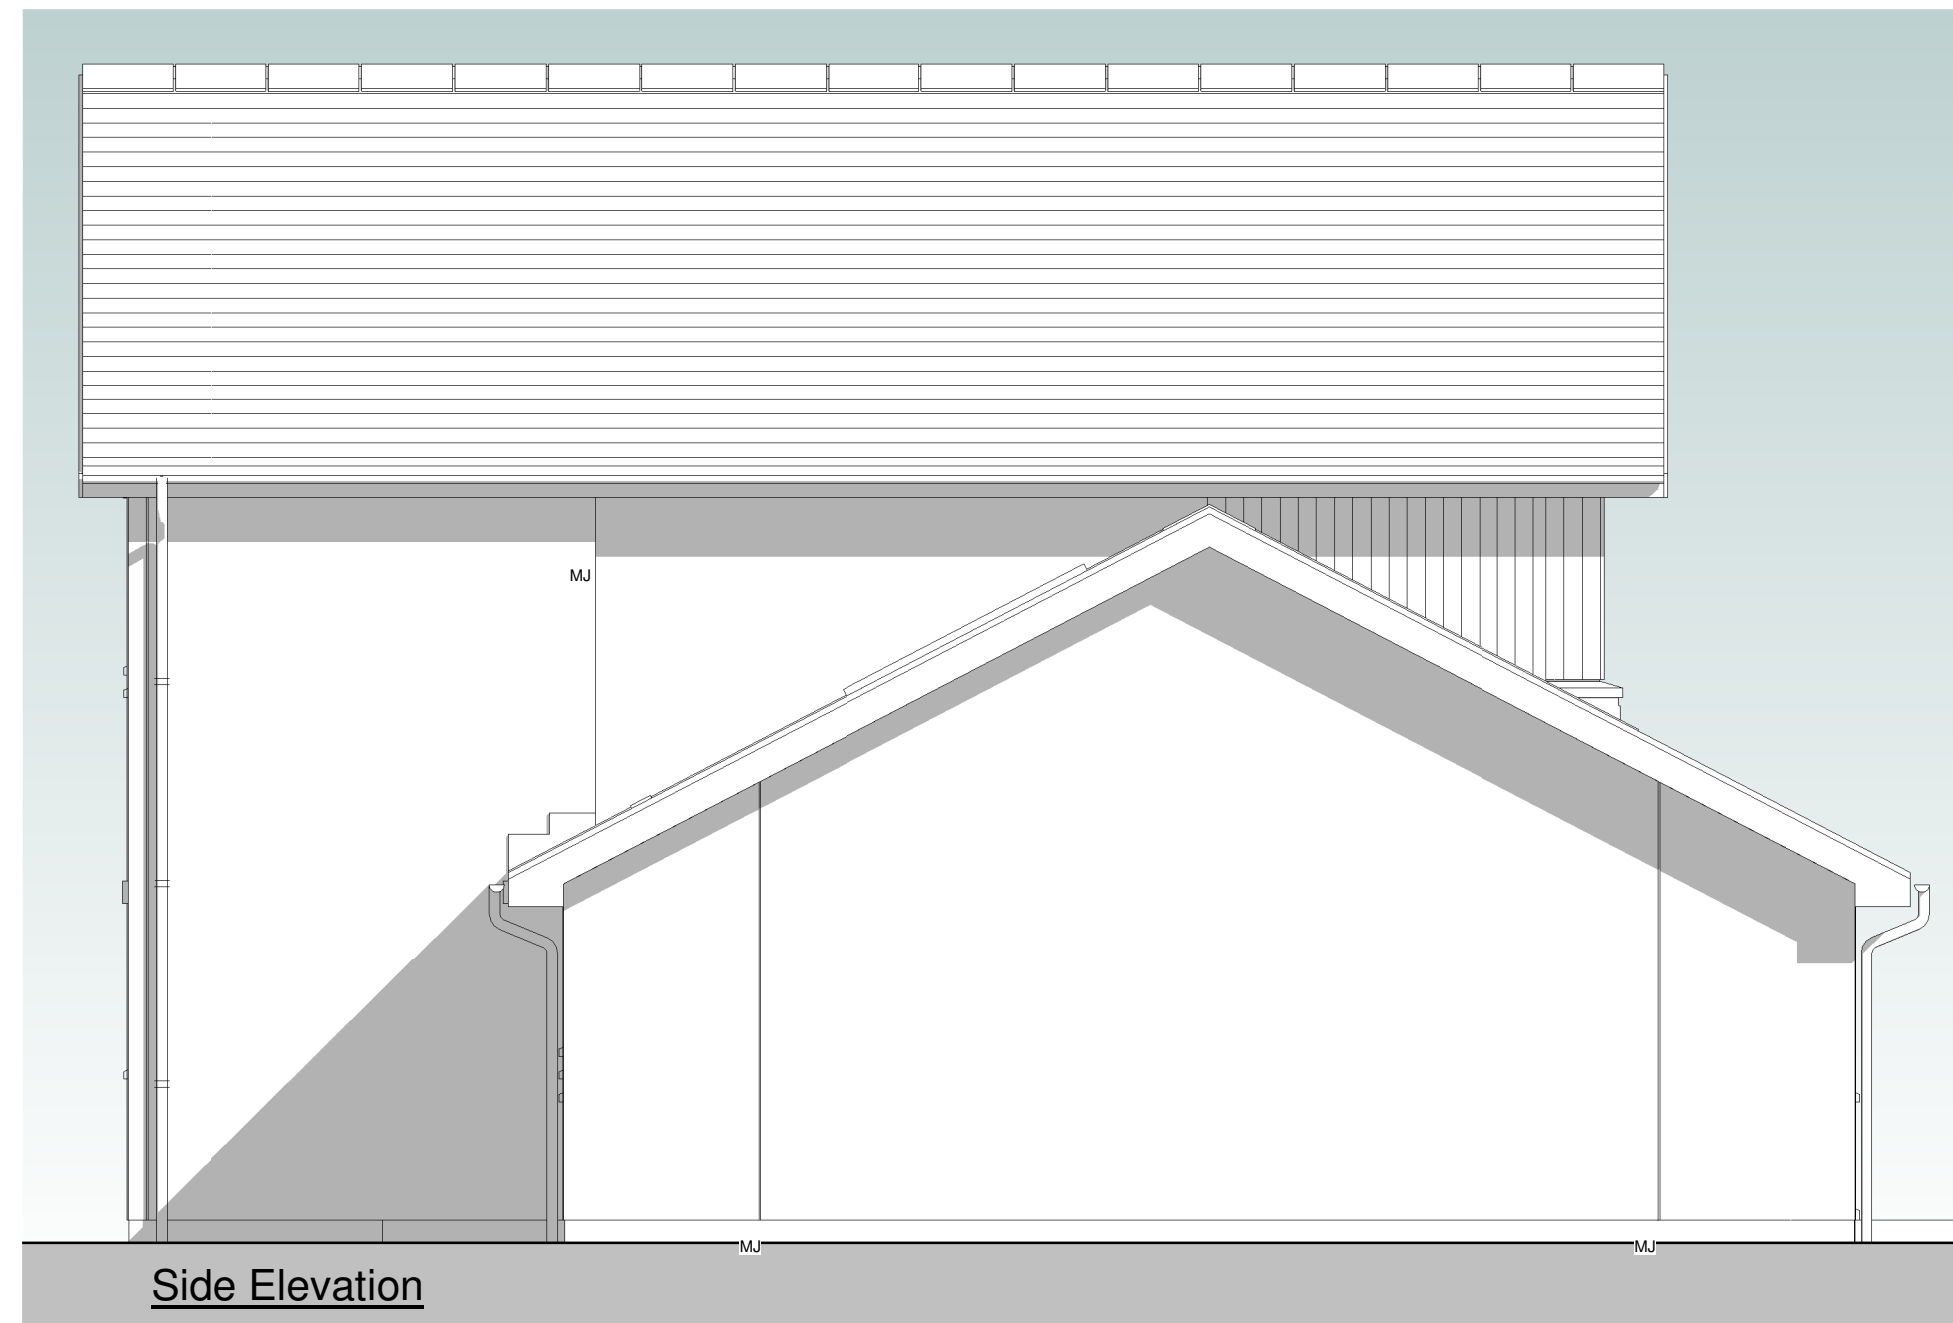
Detail Symbol

Detail No. \_\_\_\_\_  
Sheet No. \_\_\_\_\_

**NORR**  
NORR Consultants Limited.  
An Ingenium International Company

5 Longman Road,  
Inverness IV1 1RY  
Scotland, UK  
norr.com

|                                                        |           |
|--------------------------------------------------------|-----------|
| Drawn<br>BW                                            | Date      |
| Checked<br>GD                                          | Date      |
| Scale<br>1 : 50 @ A1                                   |           |
| Client<br>DAVALL DEVELOPMENTS LTD                      |           |
| Project<br>23 AFFORDABLE HOUSES<br>AT KINGUSSIE NE (2) |           |
| Drawing Title<br>HOUSE TYPE B - B - B                  |           |
| Sheet Status                                           |           |
| Project No.<br>IAIV 16-0034                            |           |
| Drawing No.<br>AL(0)14                                 | Rev.<br>A |

[illegible]

|             |               |
|-------------|---------------|
| Keyplan     |               |
| North Arrow | Detail Symbol |

**NORR**  
NORR Consultants Limited.  
An Ingenium International Company

5 Longman Road,  
Inverness IV1 1RY  
Scotland, UK  
[norr.com](http://norr.com)

|                                                        |           |
|--------------------------------------------------------|-----------|
| Drawn<br>BW                                            | Date      |
| Checked<br>GD                                          | Date      |
| Scale<br>1 : 50 @ A1                                   |           |
| Client<br>DAVALL DEVELOPMENTS LTD                      |           |
| Project<br>23 AFFORDABLE HOUSES<br>AT KINGUSSIE NE (2) |           |
| Drawing Title<br>HOUSE TYPE B - C                      |           |
| Sheet Status                                           |           |
| Project No.<br>IAIV 16-0034                            |           |
| Drawing No.<br>AL(0)15                                 | Rev.<br>A |