


AGENDA ITEM 6

APPENDIX I

2018/0115/DET

PLANS

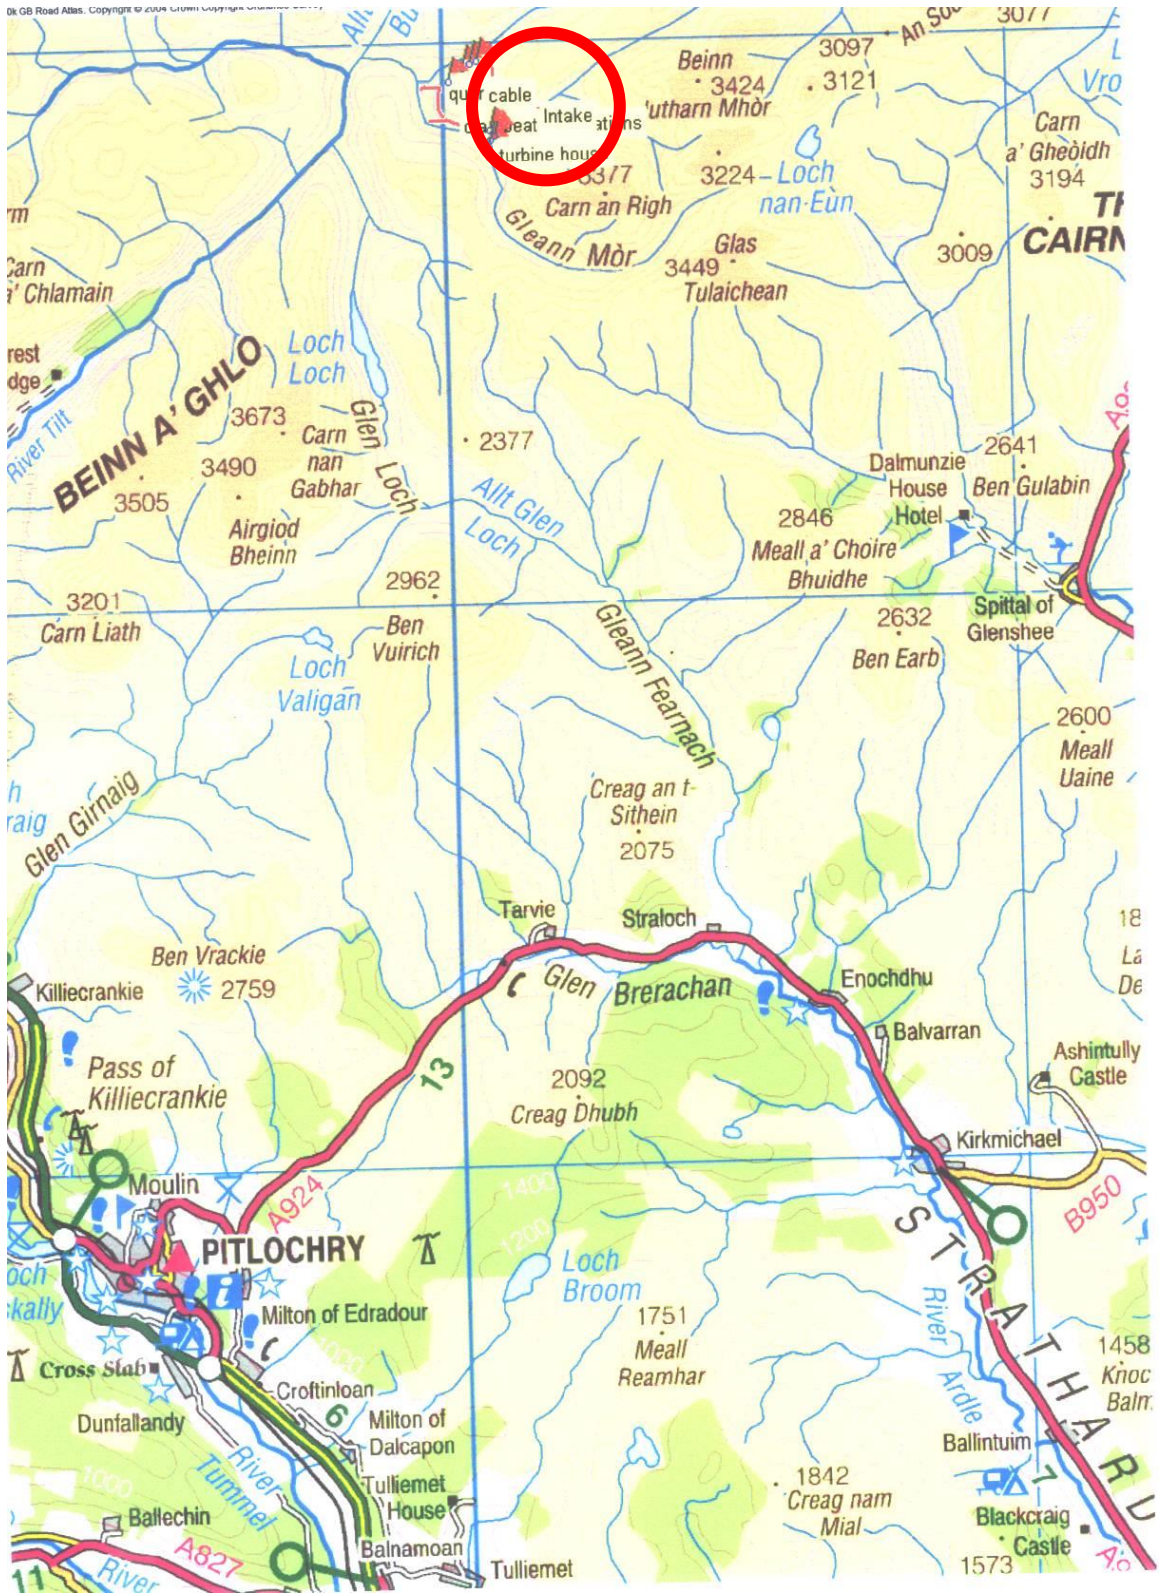

N




1:250 000

10Kms

1:250000 MAP SHOWING LOCATION OF PIPE BRIDGE

RURAL LOCATION PLAN (3)

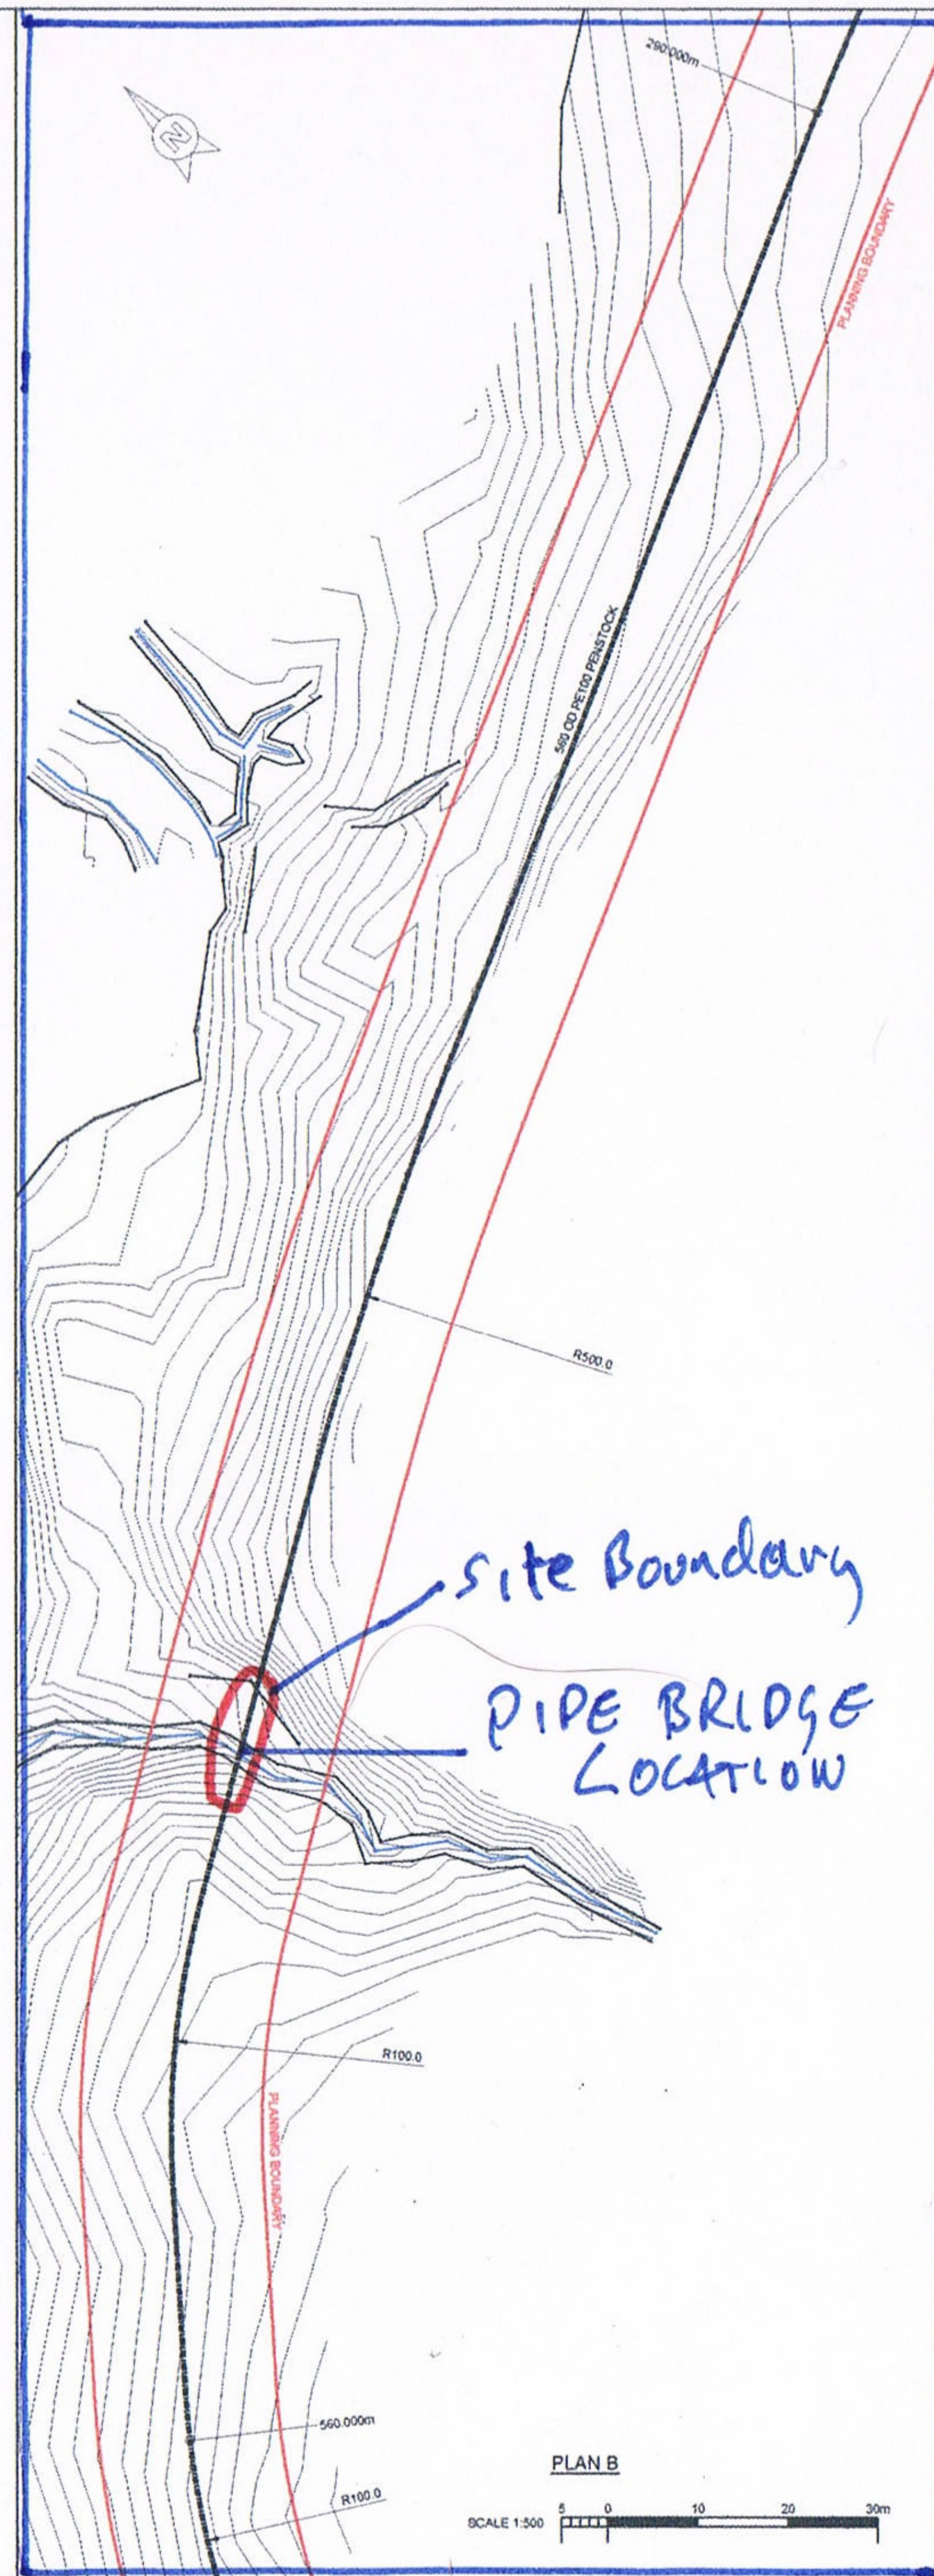

CAND
OWNERSHIP
LINE

Site Boundary
PIPE BRIDGE
LOCATION

NOTES:

1. TOPSOIL TO BE STRIPPED FROM COMPOUND AND ALL WORKING AREAS PRIOR TO COMMENCEMENT OF CONSTRUCTION AND SET ASIDE. TEMPORARY SURFACE DURING CONSTRUCTION COVER SOFT SPOTS ONLY TO COMPRISE 150 THICK TYPE 1 GRANULAR MATERIAL ON TERRAM 1000 OR EQUAL NON-WOVEN GEOTEXTILE. TEMPORARY SURFACE TO BE LIFTED ON COMPLETION OF CONSTRUCTION AND TOPSOIL REINSTATED.

P1	FIRST ISSUE	SC	GJD	GJD	05/13
REV	DESCRIPTION	DRAWN	CHKD	APPRD	DATE

Allen Gordon
CONSULTING CIVIL AND STRUCTURAL ENGINEERS
15 KING STREET
PERTH PH2 8JA
Tel 01738 630881
e-mail: perth@allengordon.co.uk

CLINT
HIGHLAND POWER LIMITED

PROJECT
FEALAR ESTATE HYDRO SCHEME

TITLE
PENSTOCK
PLAN 1


SCALES
1:500
AT SHEET SIZE
A1

STATUS
FOR APPROVAL


DRAWN SC	CHECKED GJD	APPROVED GJD
DATE 09/05/2013	DATE 09/05/2013	DATE 09/05/2013

DRAWING No.
511401-DG-0041-P1

CROSS SECTION SHOWING PIPE BRIDGE SPANNING
CAIRN RIGM BURN.

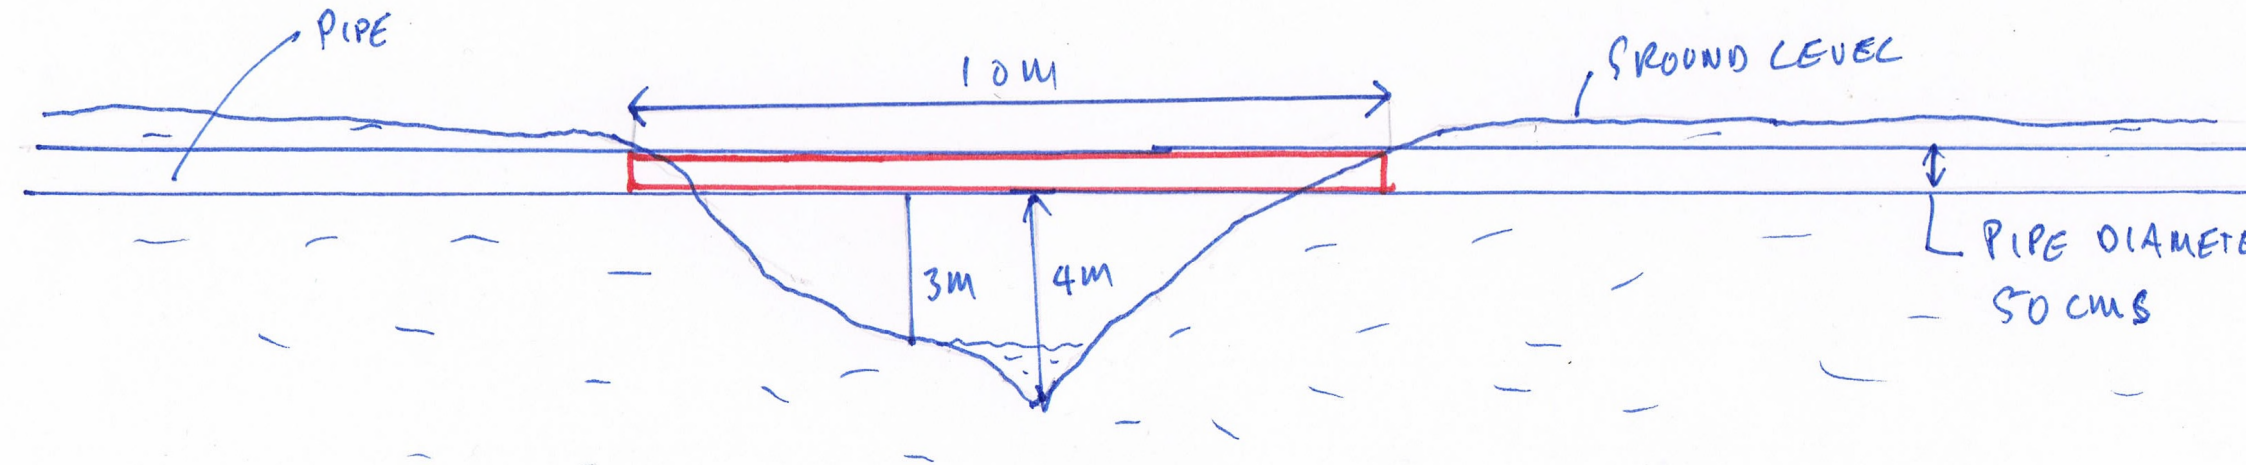


0 5m
SCALE 1:100

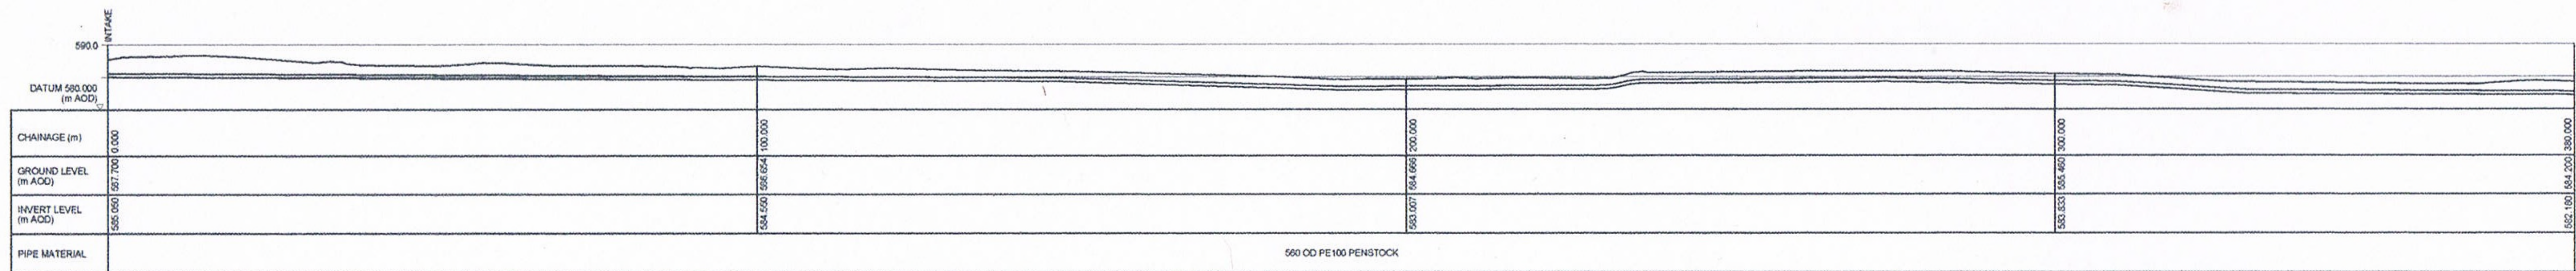

LONGITUDINAL SECTION Ch 0.000 - Ch 380.000

PIPE BRIDGE SUSPENDED ABOVE
CAIRN RIGM BURN

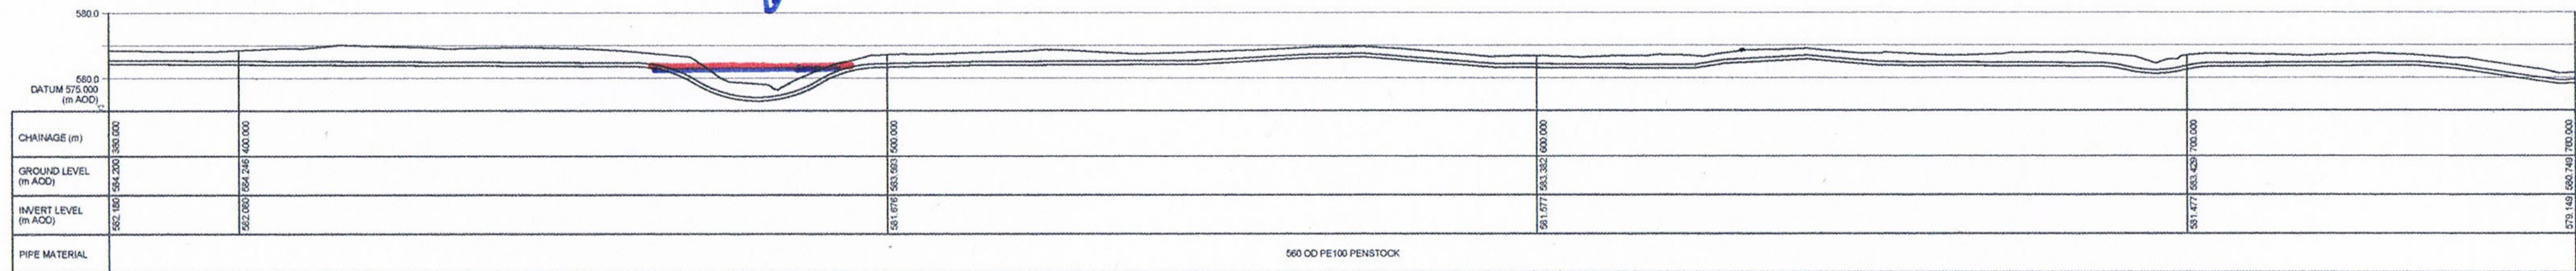

LONGITUDINAL SECTION Ch 380.000 - Ch 760.000



NOTES

PROPERTY OF
FEALAR MUDDO
PARTNERSHIP

P1	FIRST ISSUE	SC	QJD	QJD	10/05/13
REV	DESCRIPTION	DRAWN	CHKD	APPRD	DATE

Allen Gordon
CONSULTING CIVIL AND STRUCTURAL ENGINEERS
15 KING STREET
PERTH PH2 8JA
Tel 01733 539881
Email: perth@allengordon.co.uk

8 ARAWOO STREET
PERTH PH2 8JA
Tel 01733 539881
Fax 01733 711187
Email: australian@allengordon.co.uk

27 A CHIFFINCHFIELD HOUSE
LAUREL HILL BUSINESS PARK
STIRLING FK9 4JF
Tel 01700 804578
Email: stirling@allengordon.co.uk

CLIENT	HIGHLAND POWER LIMITED
PROJECT	FEALAR ESTATE HYDRO SCHEME
TITLE	PENSTOCK LONGITUDINAL SECTION 1

SCALES	1:500	AT SHEET SIZE	A1
STATUS	FOR APPROVAL		
DRAWN	SC	CHECKED	GJD
DATE	10/05/2013	DATE	10/05/2013
APPROVED	GJD	DATE	10/05/2013
DRAWING No.	511401-DG-0043-P1		

DRAWING SHOWING PEAT TURF RESTORATION AT THE PIPE BRIDGE - FEALAR HYDRO

